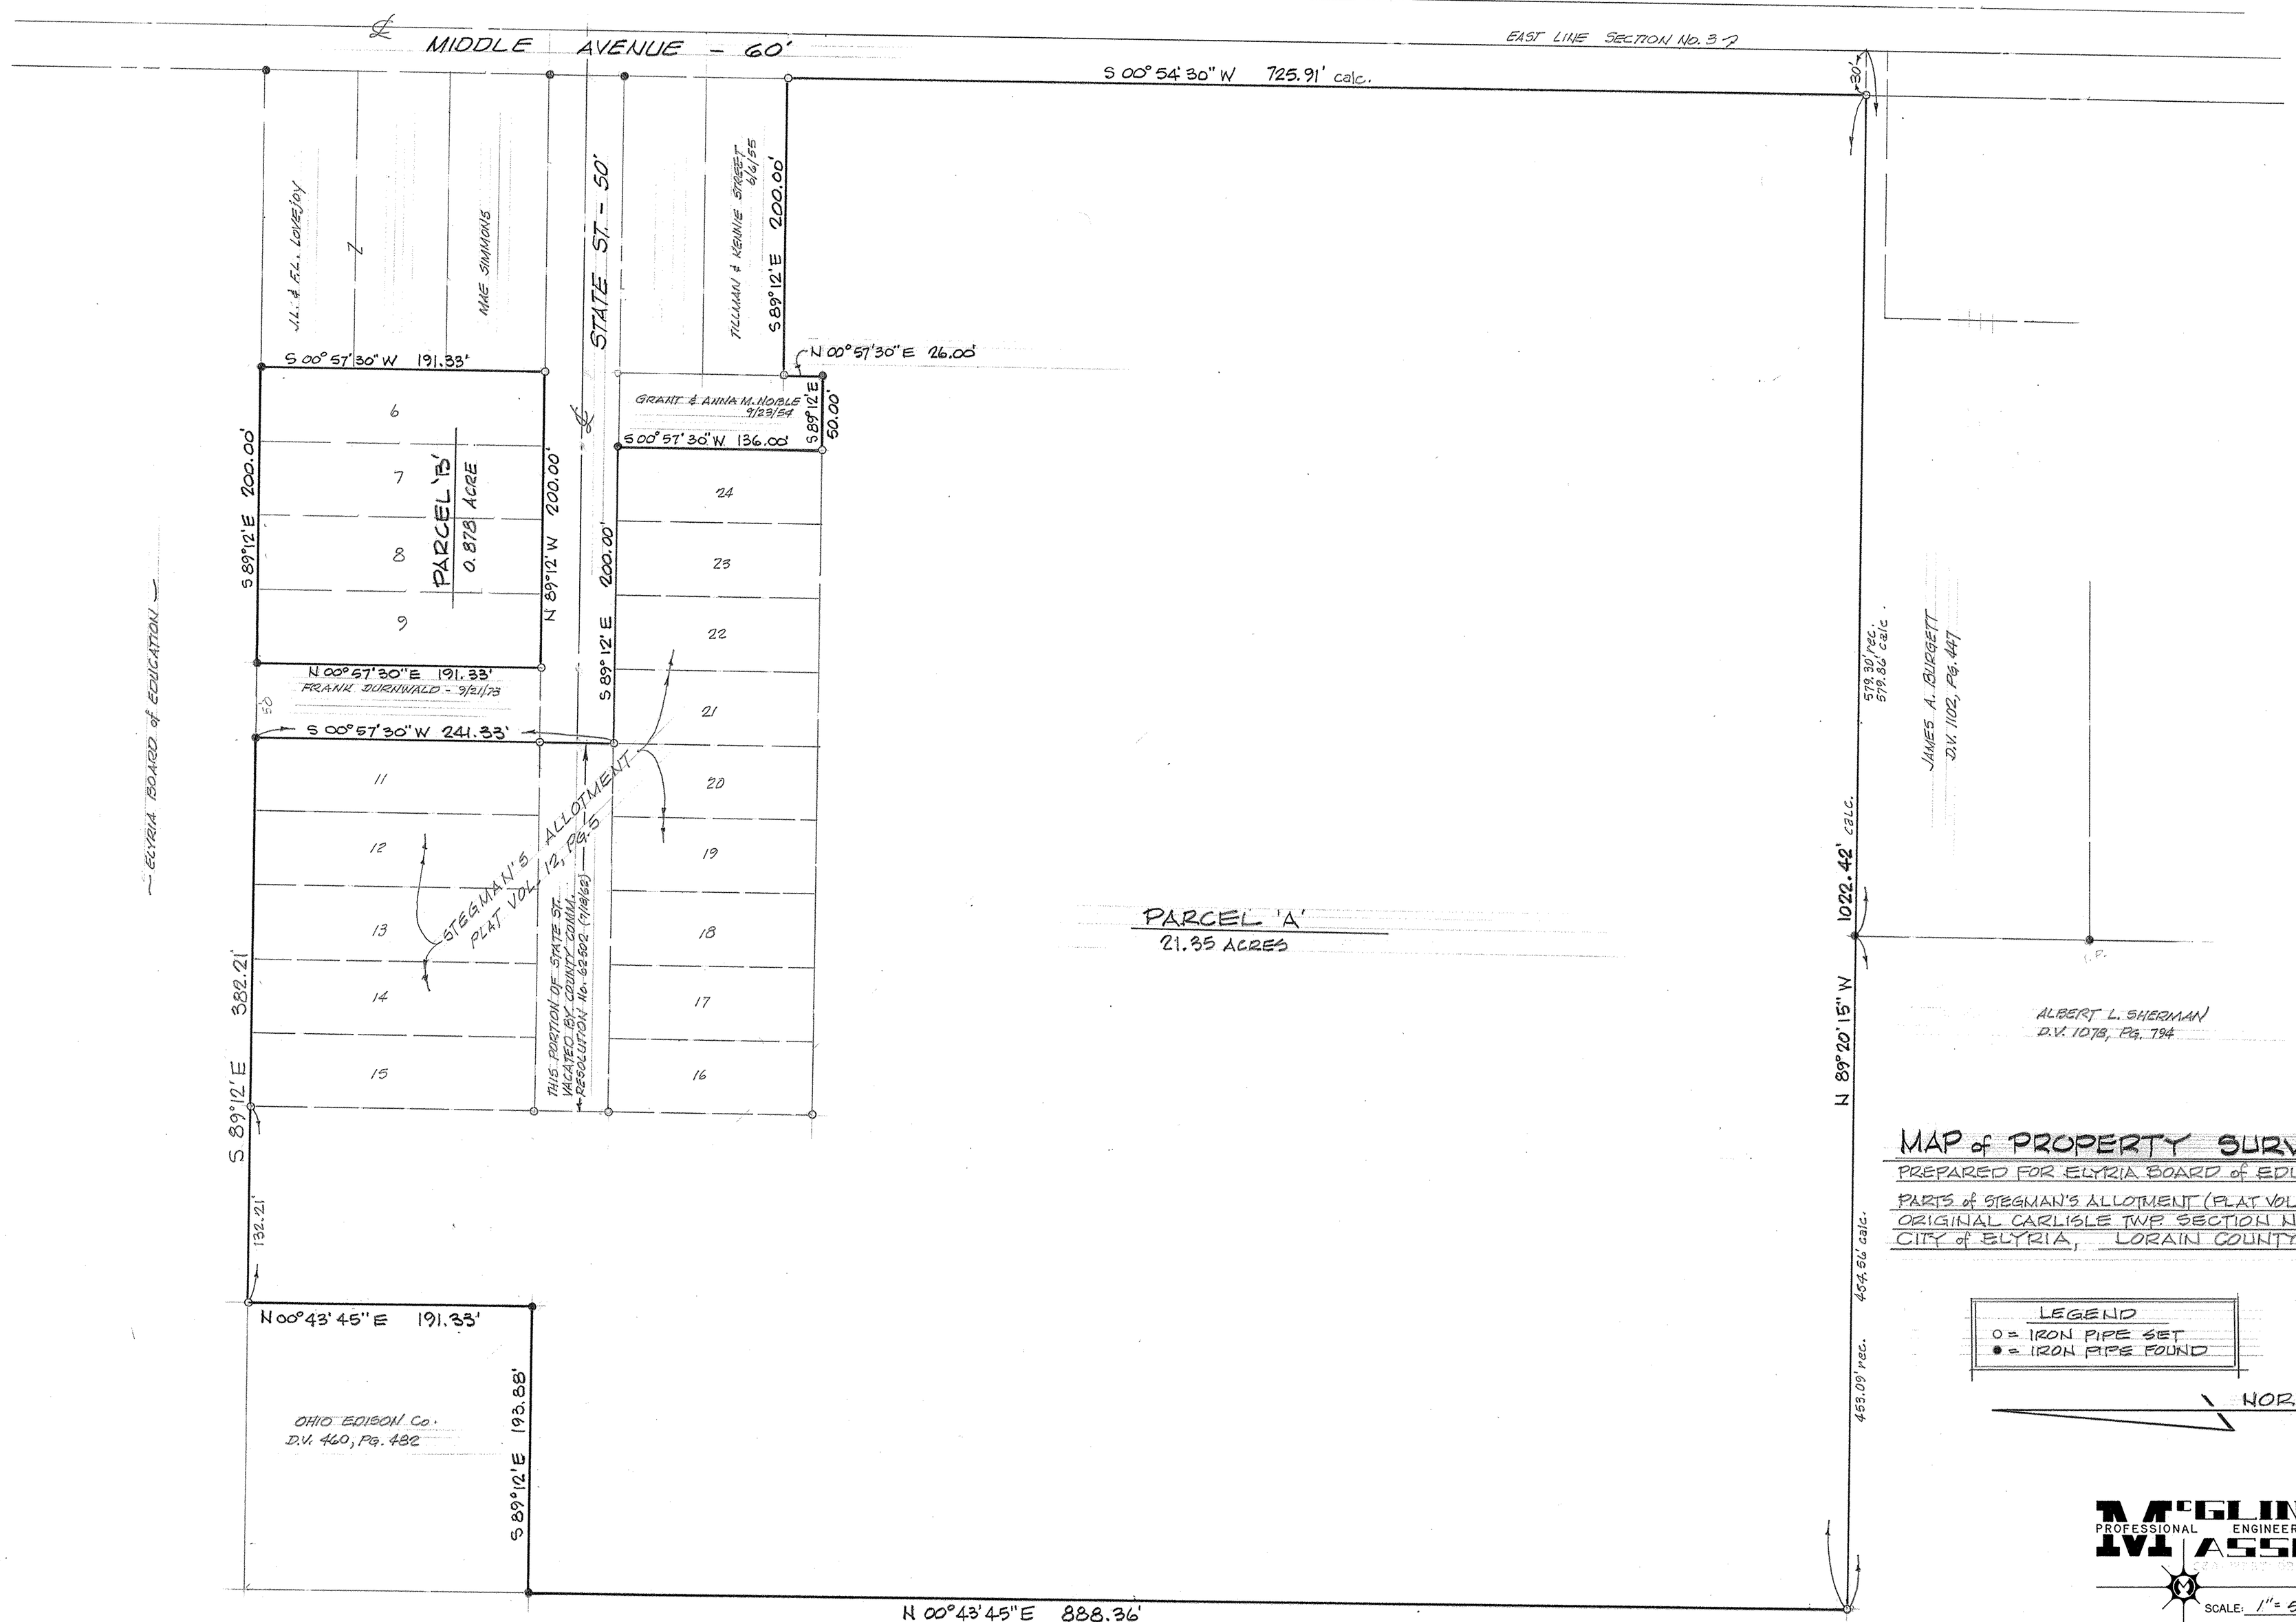

MAP of PROPERTY SURVEY

PREPARED FOR ELYRIA BOARD of EDUCATION

PARTS of STEGMAN'S ALLOTMENT (PLAT VOL. 12, PG. 5) &
ORIGINAL CARLISLE TWP. SECTION NO. 3
CITY of ELYRIA, LORAIN COUNTY, OHIO

McGLINCHY AND ASSOCIATES
PROFESSIONAL ENGINEERS AND SURVEYORS
ELYRIA, OHIO

SCALE: 1" = 50' DRAWN BY: B. THOMAS
DATE: JULY, 1982 JOB NO: B27303