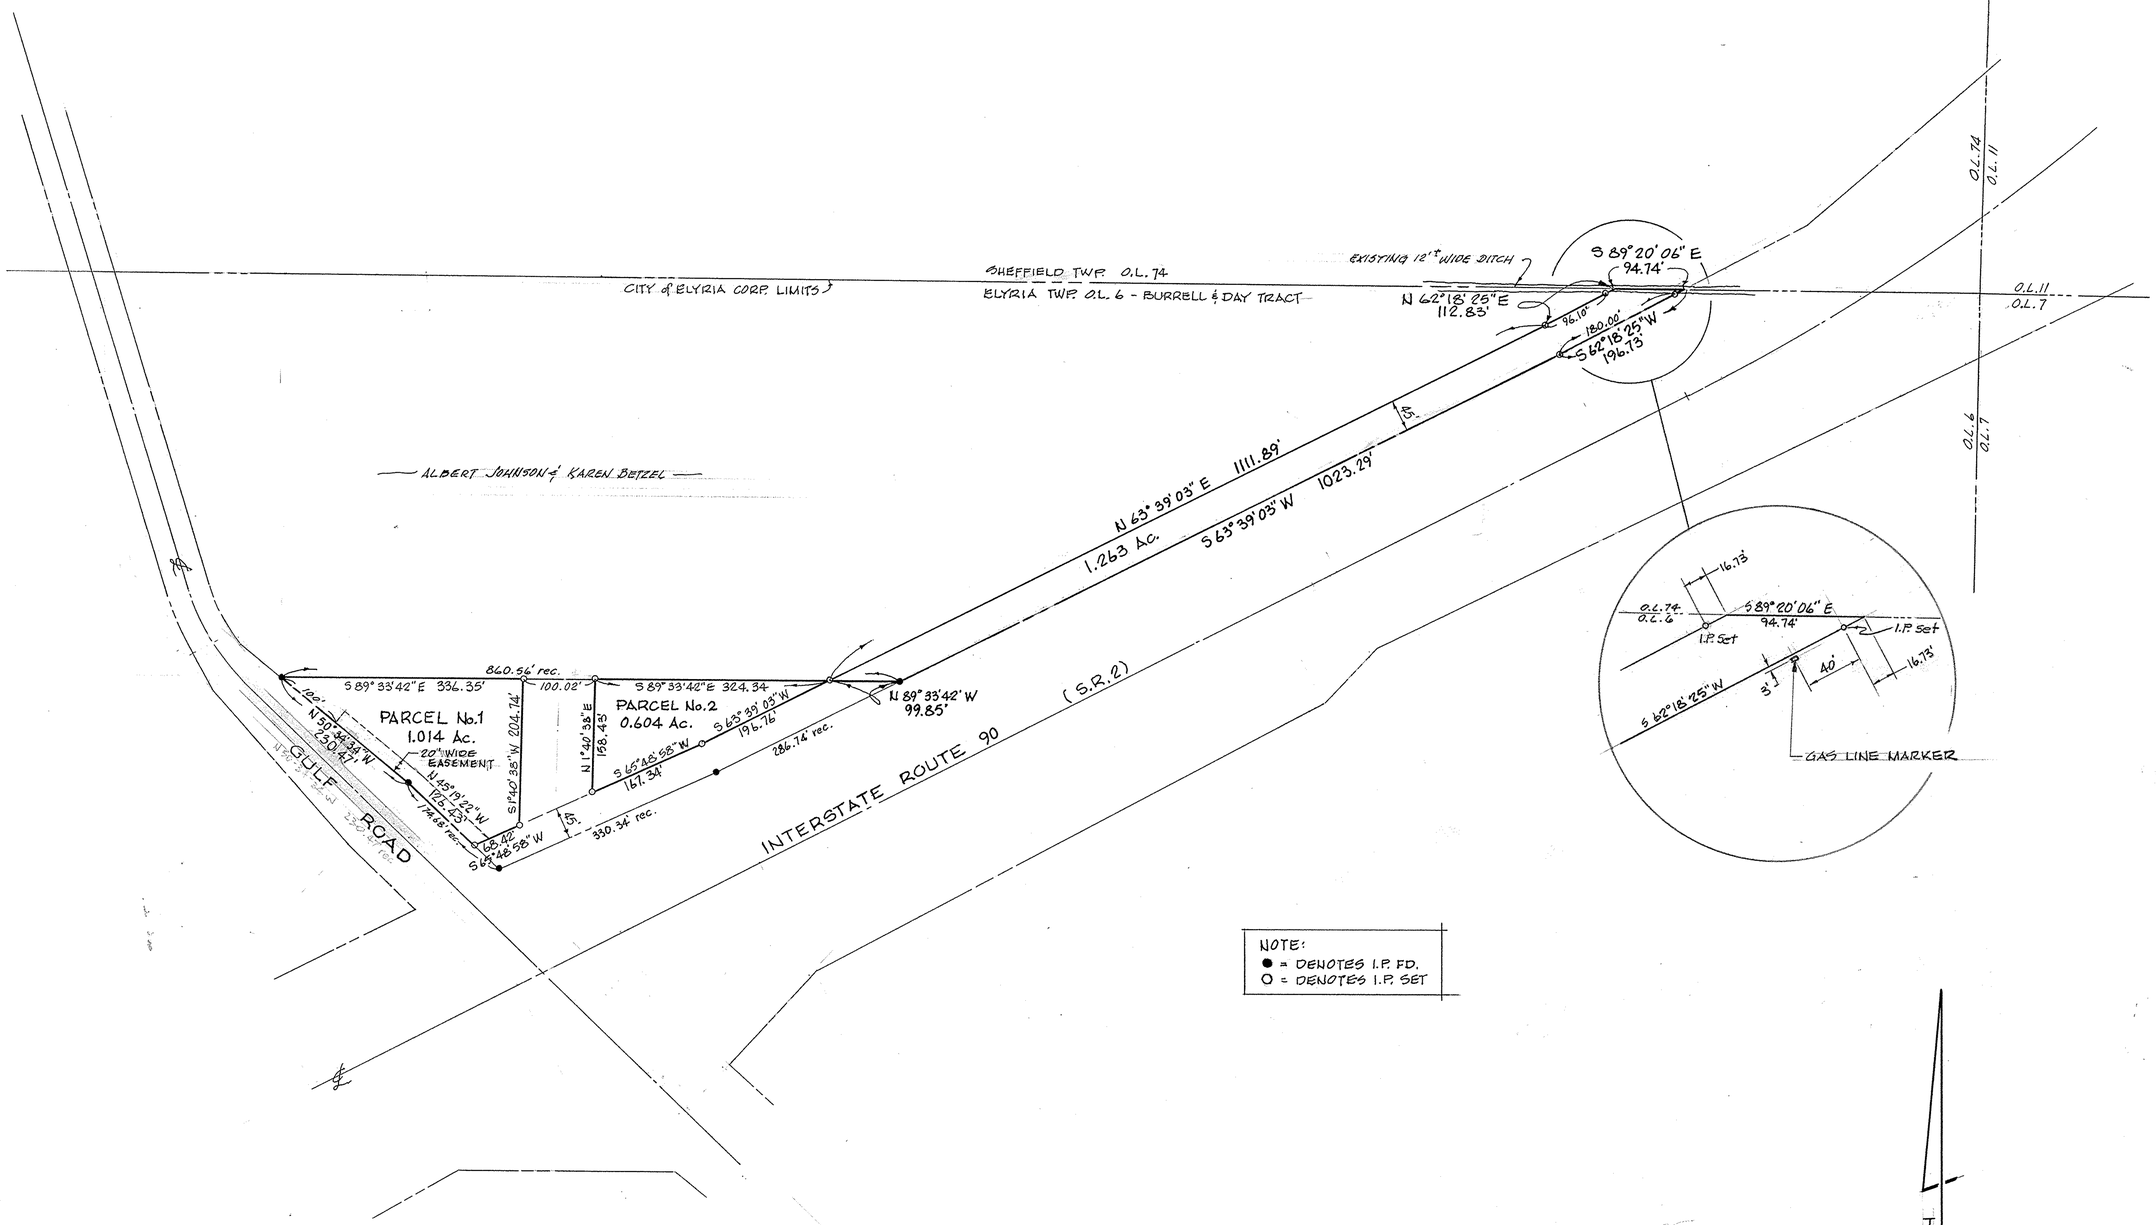

NOTE:
● = DENOTES I.P. FD.
O = DENOTES I.P. SET

REF: PARTS of P.P. Nos. 06-22-006-103-012 & 014

MAP of SURVEY

PREPARED FOR OHIO EDISON CO.

PART of ORIGINAL TWP. LOT 6, BURRELL & DAY TRACT

CITY of ELYRIA, LORAIN COUNTY, OHIO

McGLINCHY AND ASSOCIATES
PROFESSIONAL ENGINEERS AND SURVEYORS
ELYRIA, OHIO

SCALE: 1" = 100' DRAWN BY: B. THOMAS

DATE: DEC. 1982 JOB NO: 827454