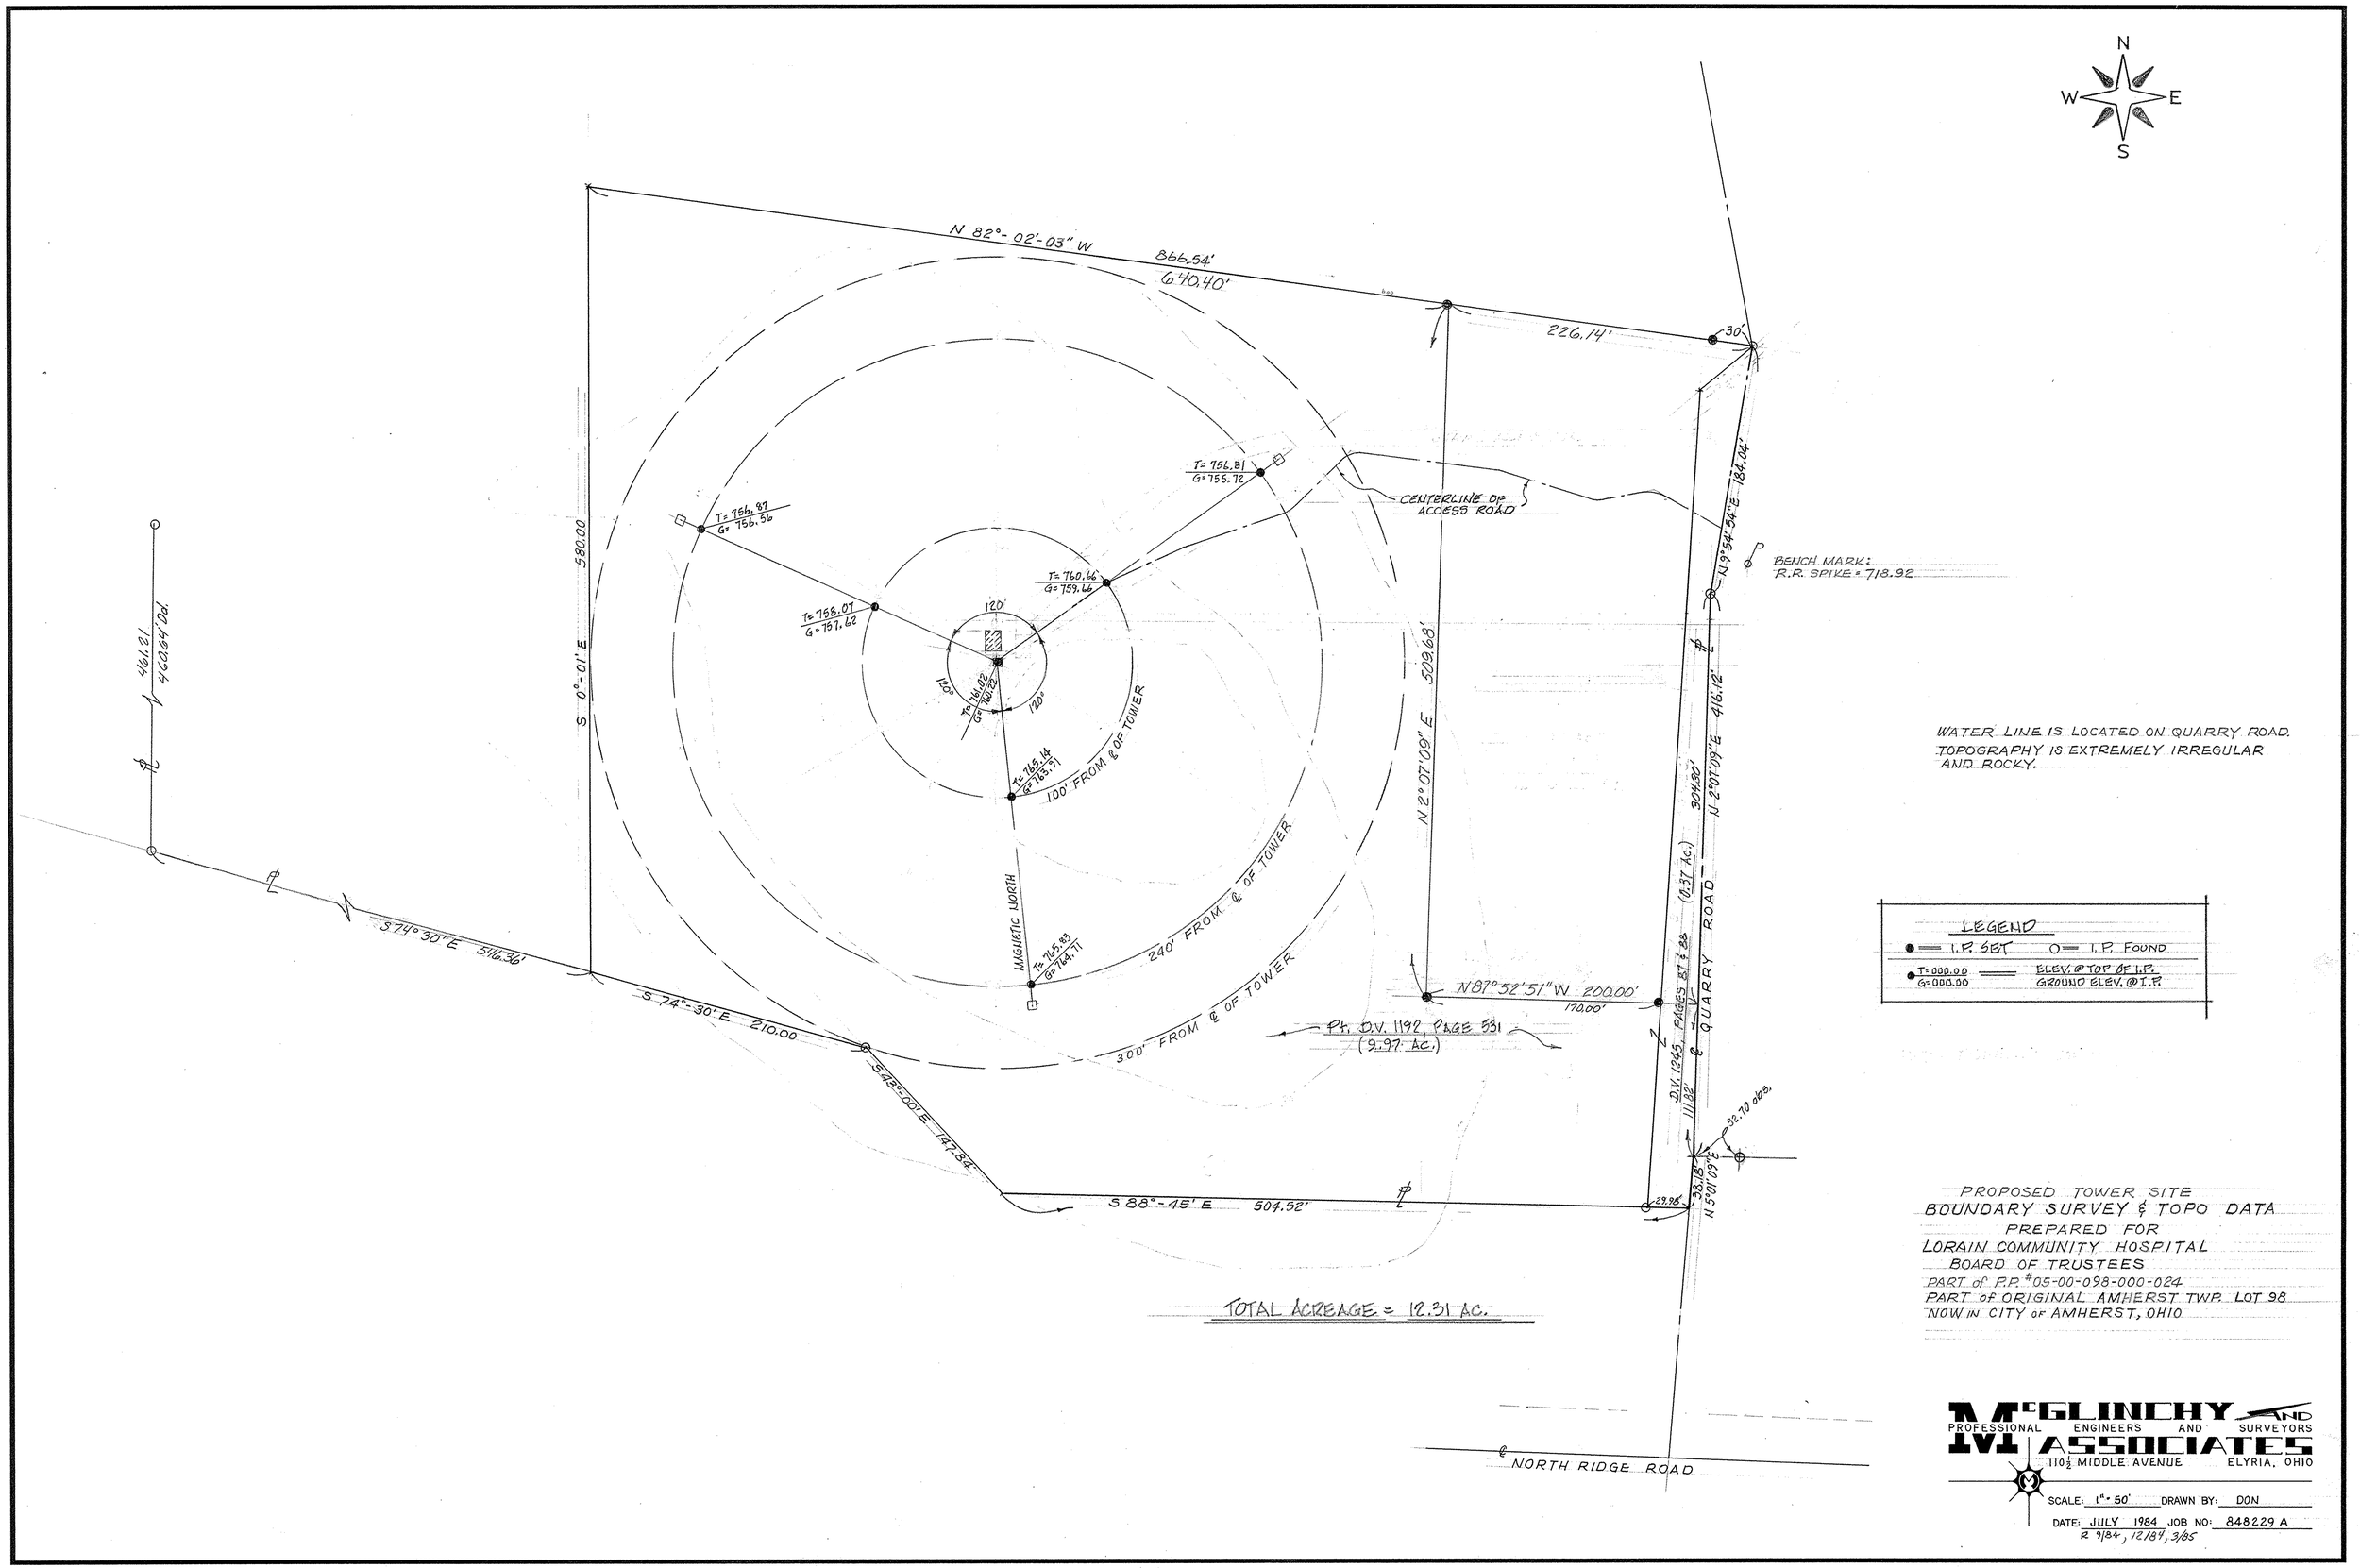
N
W
E
S
N 82°-02'-03" W
866.54'
640.40'
226.14'
30'
580.00
S 0°-01' E
N 2°07'09" E 509.63'
N 9°54'54" E 184.04'
N 2°07'09" E 416.12'
304.90'
(0.37 Ac.)
D.V. 1045, PAGES 87 & 88
QUARRY ROAD
111.82'
N 5°01'09" E
38.18'
29.98
38.70 abs.
BENCH MARK:
R.R. SPIKE = 718.92
CENTERLINE OF ACCESS ROAD
T= 756.81
G= 755.72
T= 756.87
G= 756.66
T= 760.66
G= 759.66
T= 758.07
G= 757.62
120'
120°
120°
120°
T= 761.02
G= 760.52
T= 765.14
G= 763.91
100' FROM ℄ OF TOWER
MAGNETIC NORTH
T= 765.83
G= 764.77
240' FROM ℄ OF TOWER
300' FROM ℄ OF TOWER
N 87°-52'51" W 200.00'
170.00'
Pt. D.V. 1192, PAGE 531
(9.97 Ac.)
S 74°-30' E 546.36'
S 74°-30' E 210.00
S 49°-00' E 147.84'
S 88°-45' E 504.52'
461.21
N 62°34' Tol.
TOTAL ACREAGE = 12.31 AC.
NORTH RIDGE ROAD
LEGEND
I.P. SET
I.P. FOUND
T=000.00 ELEV. @ TOP OF I.P.
G=000.00 GROUND ELEV. @ I.P.
WATER LINE IS LOCATED ON QUARRY ROAD.
TOPOGRAPHY IS EXTREMELY IRREGULAR AND ROCKY.
PROPOSED TOWER SITE
BOUNDARY SURVEY & TOPO DATA
PREPARED FOR
LORAIN COMMUNITY HOSPITAL
BOARD OF TRUSTEES
PART OF P.P. #05-00-098-000-024
PART OF ORIGINAL AMHERST TWP. LOT 98
NOW IN CITY OF AMHERST, OHIO
McGLINCHY AND ASSOCIATES
PROFESSIONAL ENGINEERS AND SURVEYORS
110½ MIDDLE AVENUE ELYRIA, OHIO
SCALE: 1" = 50'
DRAWN BY: DON
DATE: JULY 1984
JOB NO: 848229 A
R 9/84, 12/84, 3/85