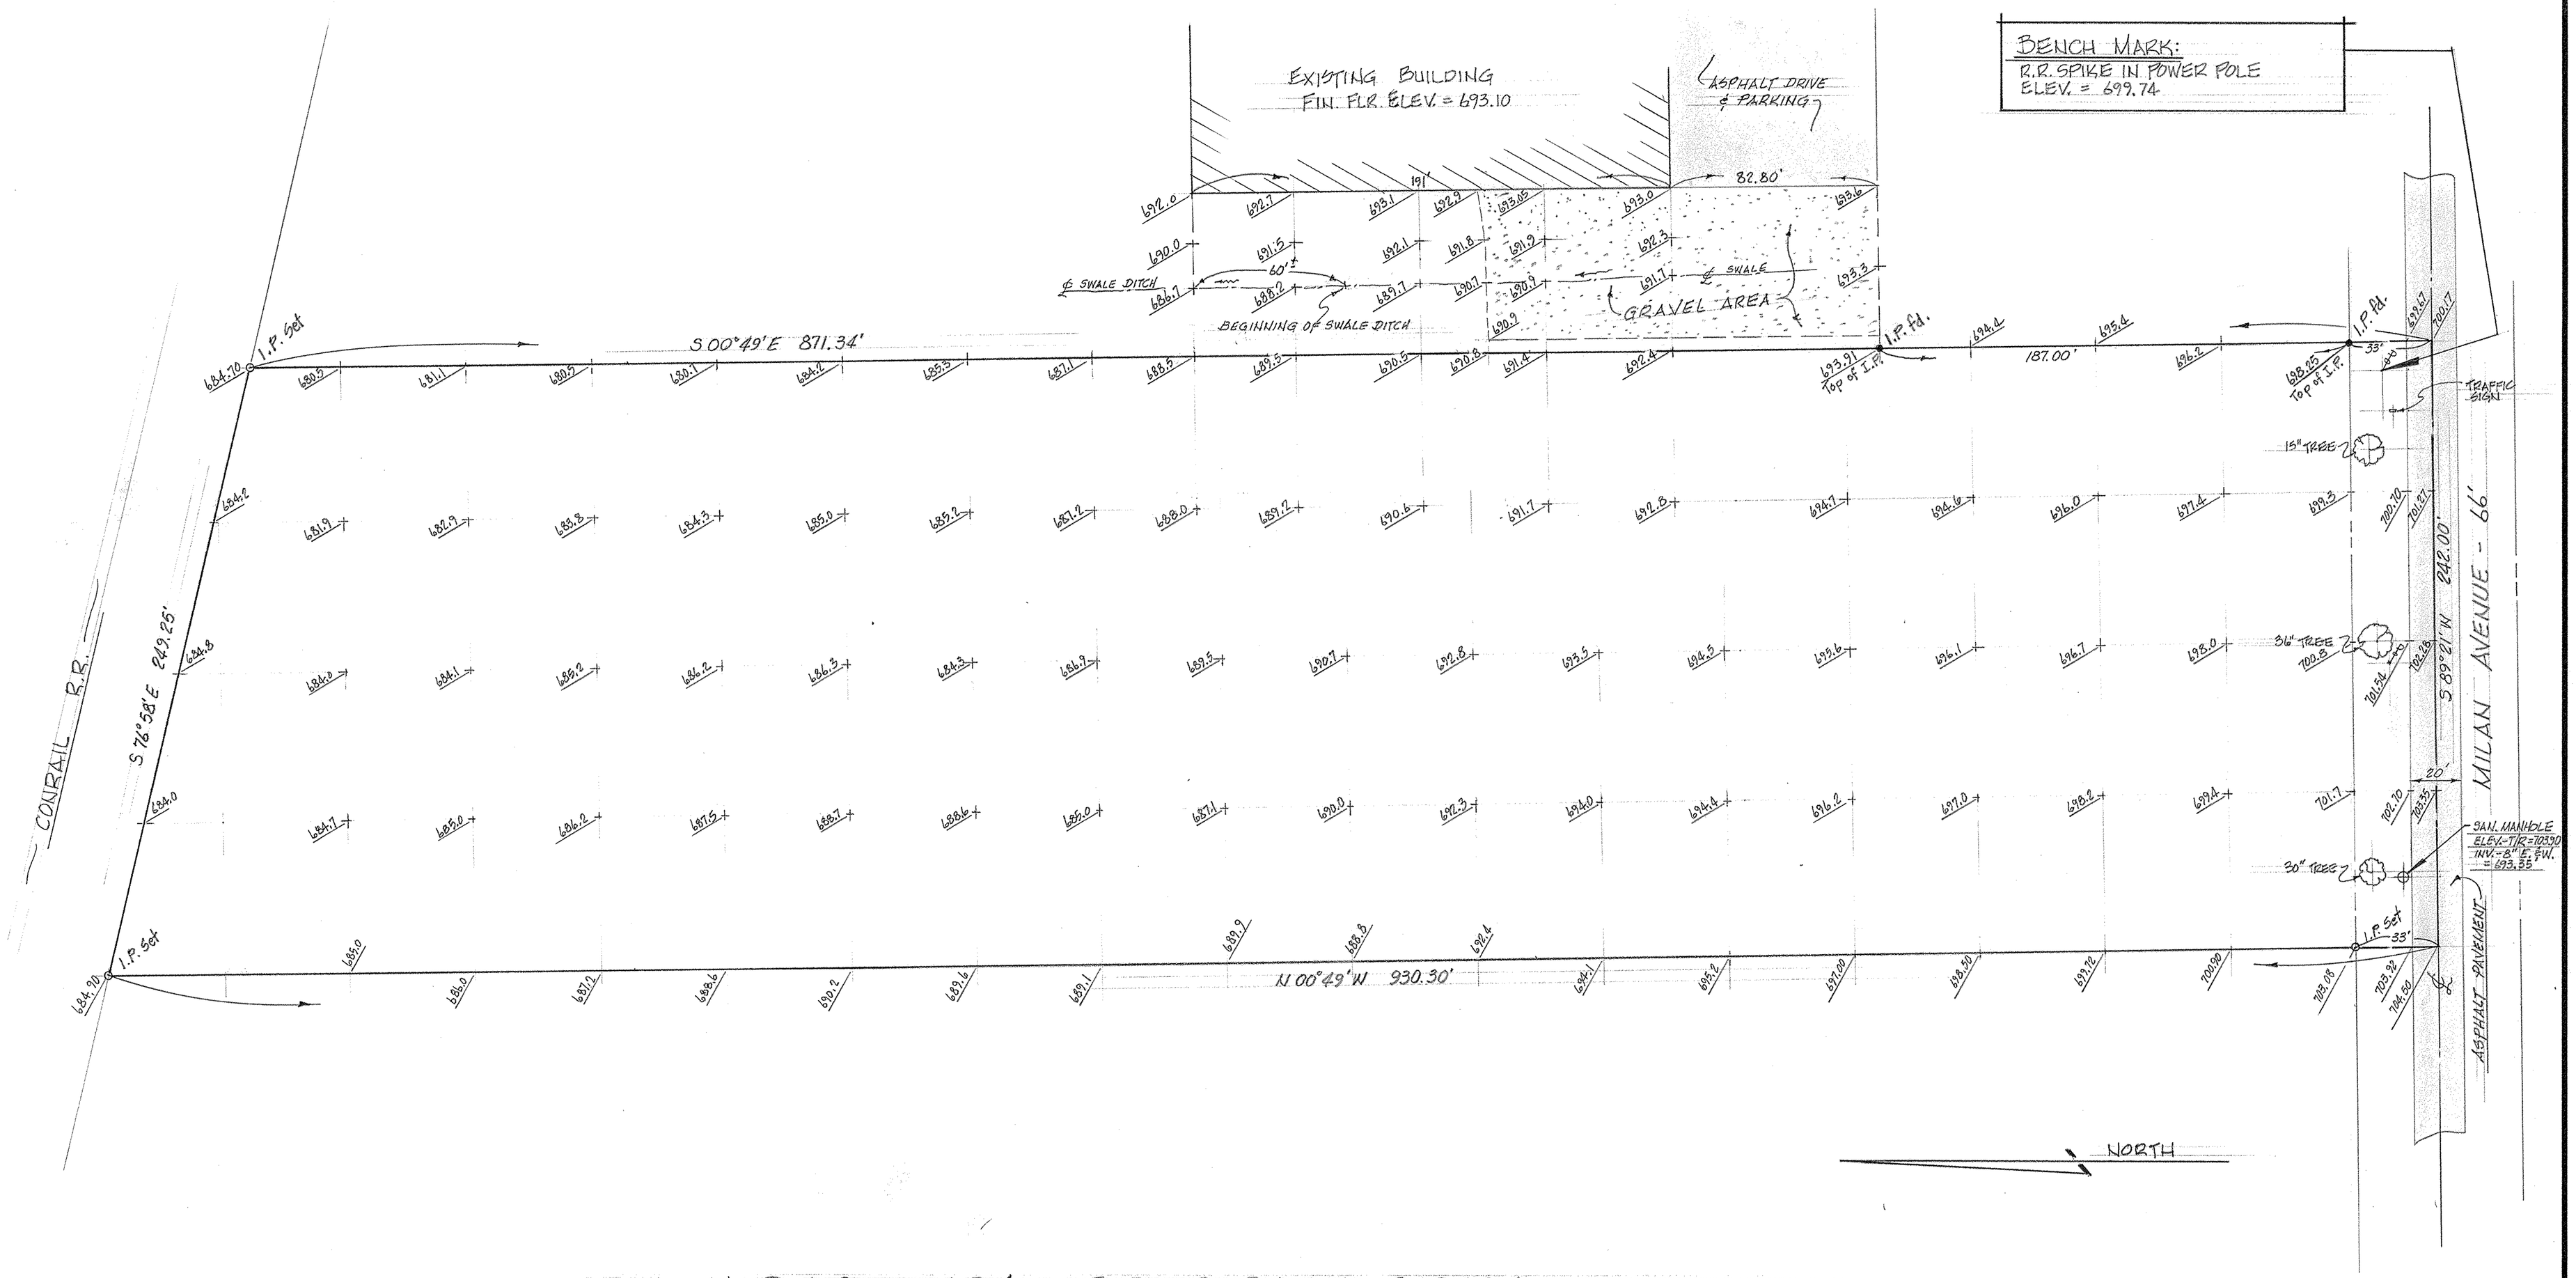

MAP of BOUNDARY and TOPOGRAPHICAL SURVEY

PREPARED FOR KERR BEVERAGE Co.

PART of ORIGINAL AMHERST TOWNSHIP LOT No. 3

CITY of AMHERST, LORAIN COUNTY, OHIO

VOID
See Later DWD Aug. 84

McGLINCHY AND ASSOCIATES
PROFESSIONAL ENGINEERS AND SURVEYORS
ELYRIA, OHIO

SCALE: 1" = 30' DRAWN BY: B. THOMAS
DATE: MAY 1984 JOB NO: 848311