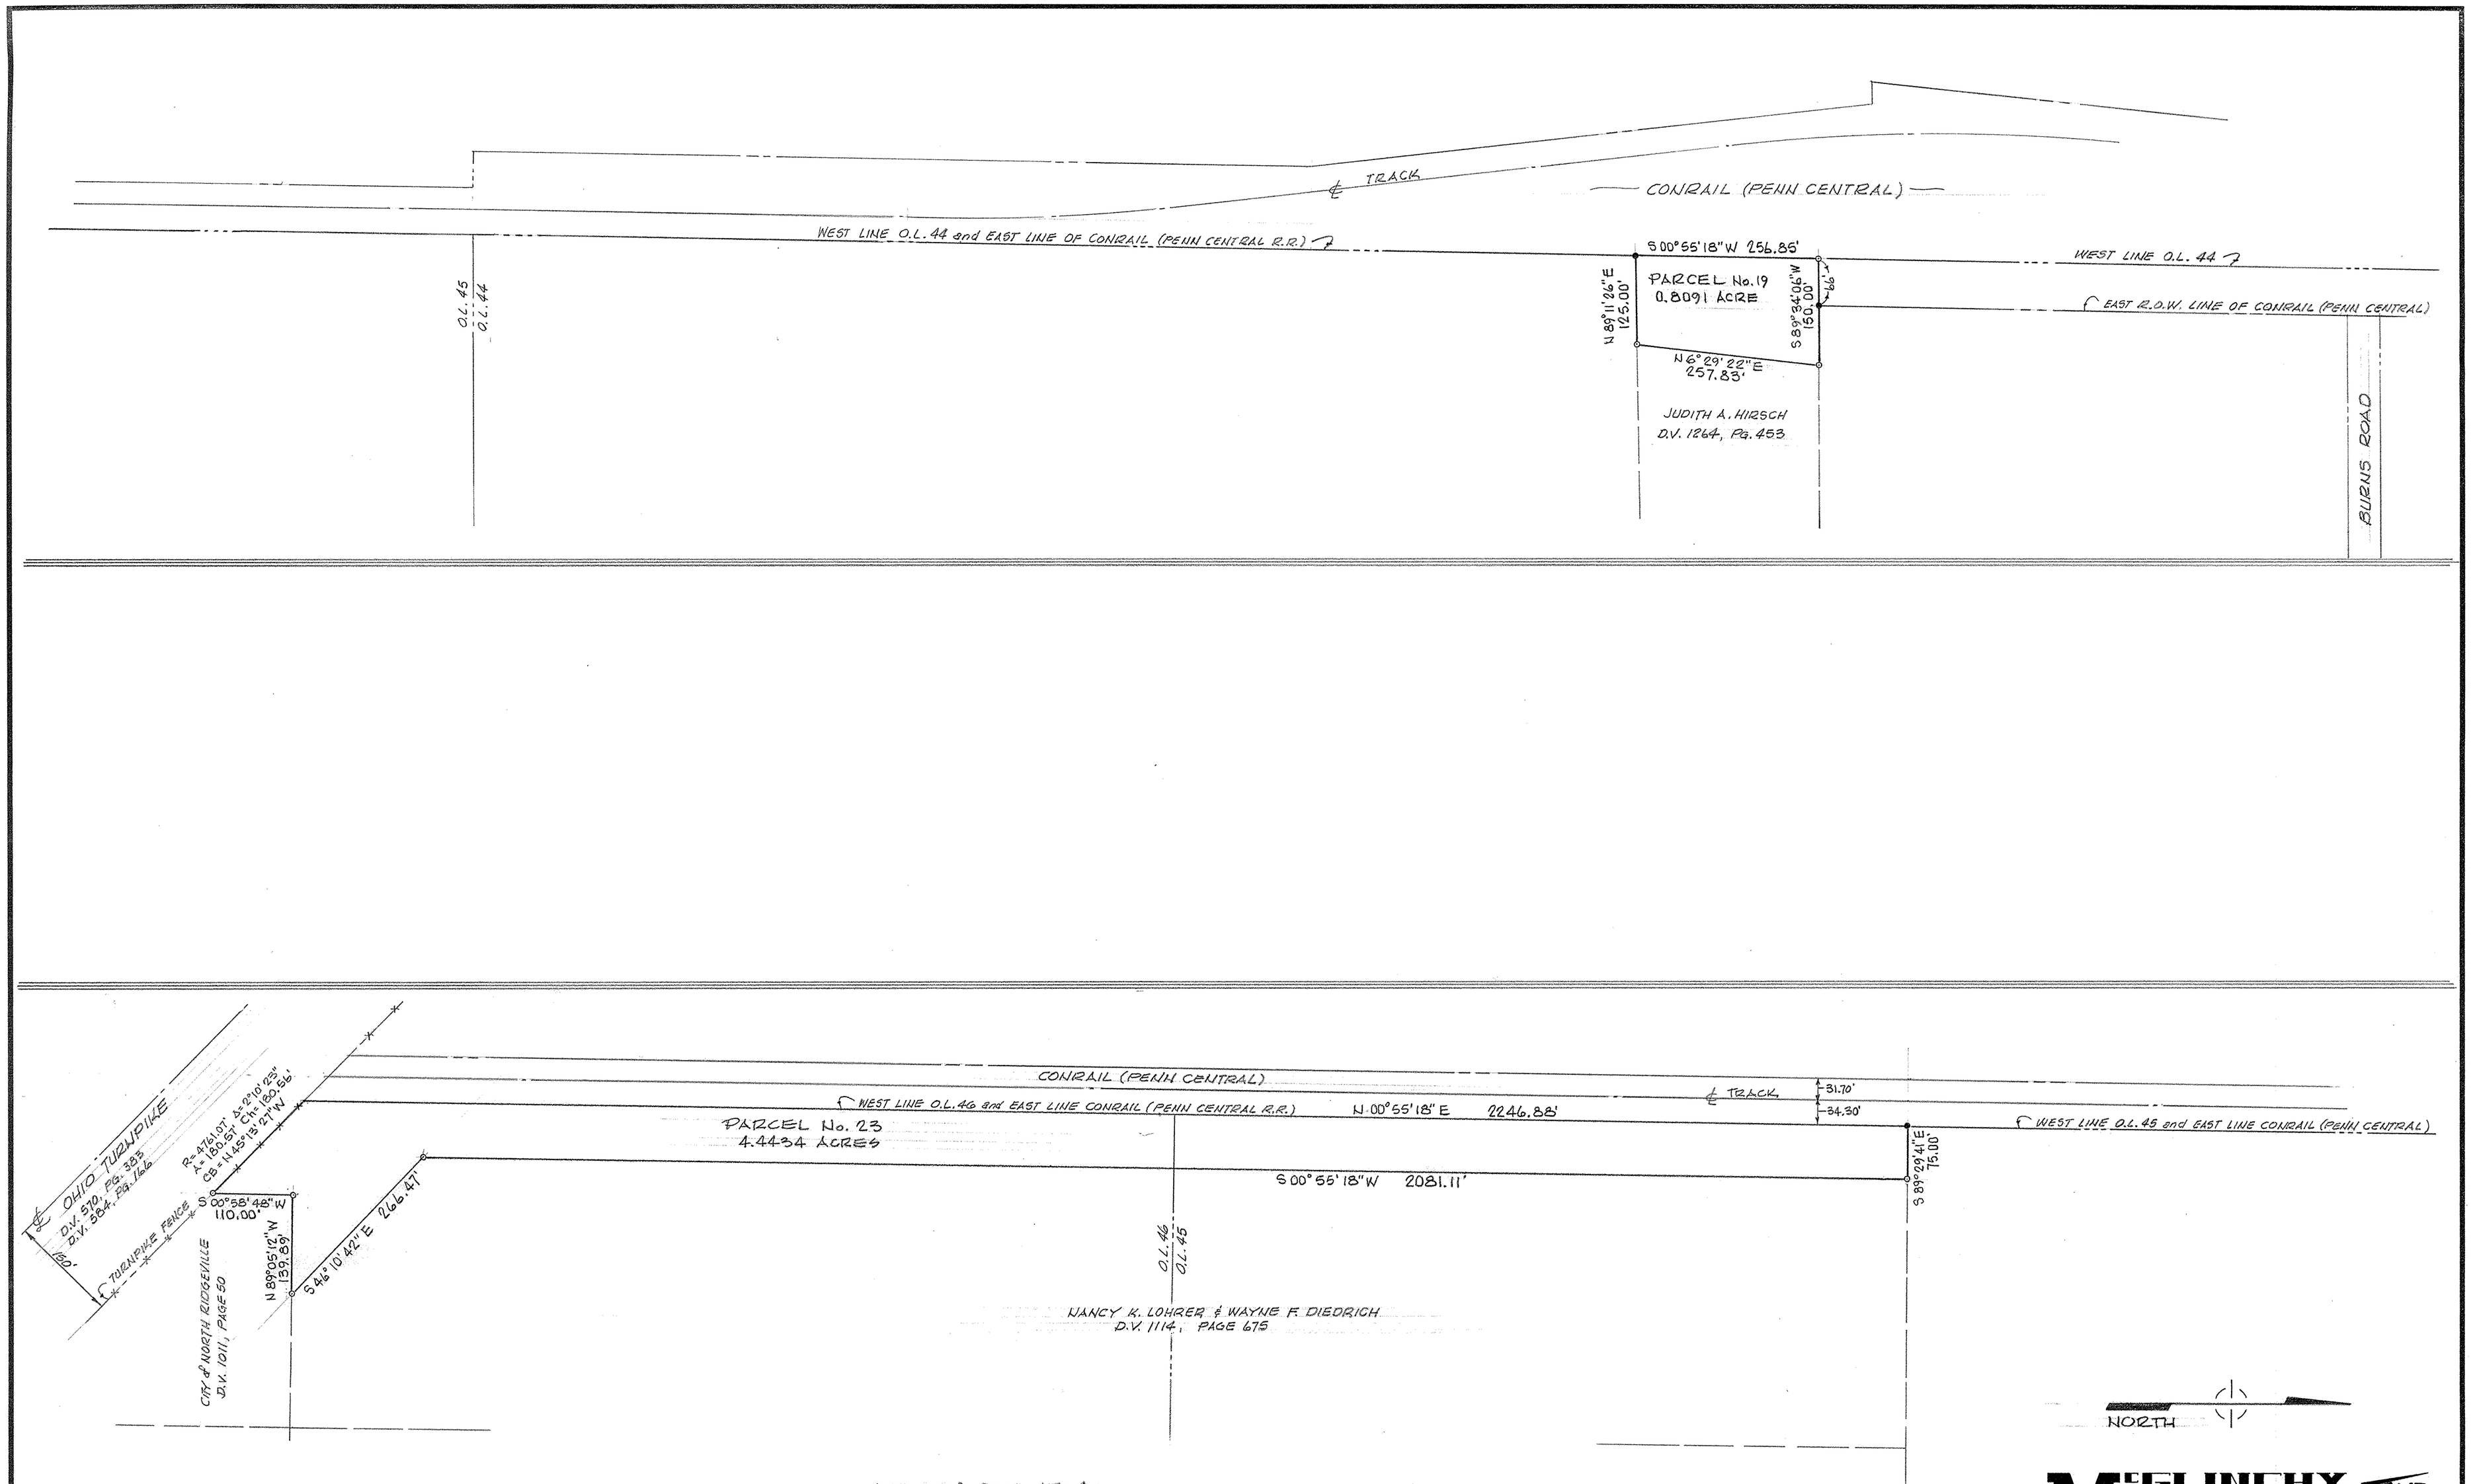

MAP of SURVEY

PREPARED FOR OHIO EDISON COMPANY

PARTS of ORIGINAL RIDGEVILLE TOWNSHIP LOTS Nos. 44, 45 & 46

CITY of NORTH RIDGEVILLE, LORAIN COUNTY OHIO

LEGEND

○ = IRON PIPE SET

● = IRON PIN FOUND

McGLINCHY AND ASSOCIATES

PROFESSIONAL ENGINEERS AND SURVEYORS

ELYRIA, OHIO

SCALE: 1" = 100' DRAWN BY: B. THOMAS

DATE: APRIL 1981 JOB NO: 816692