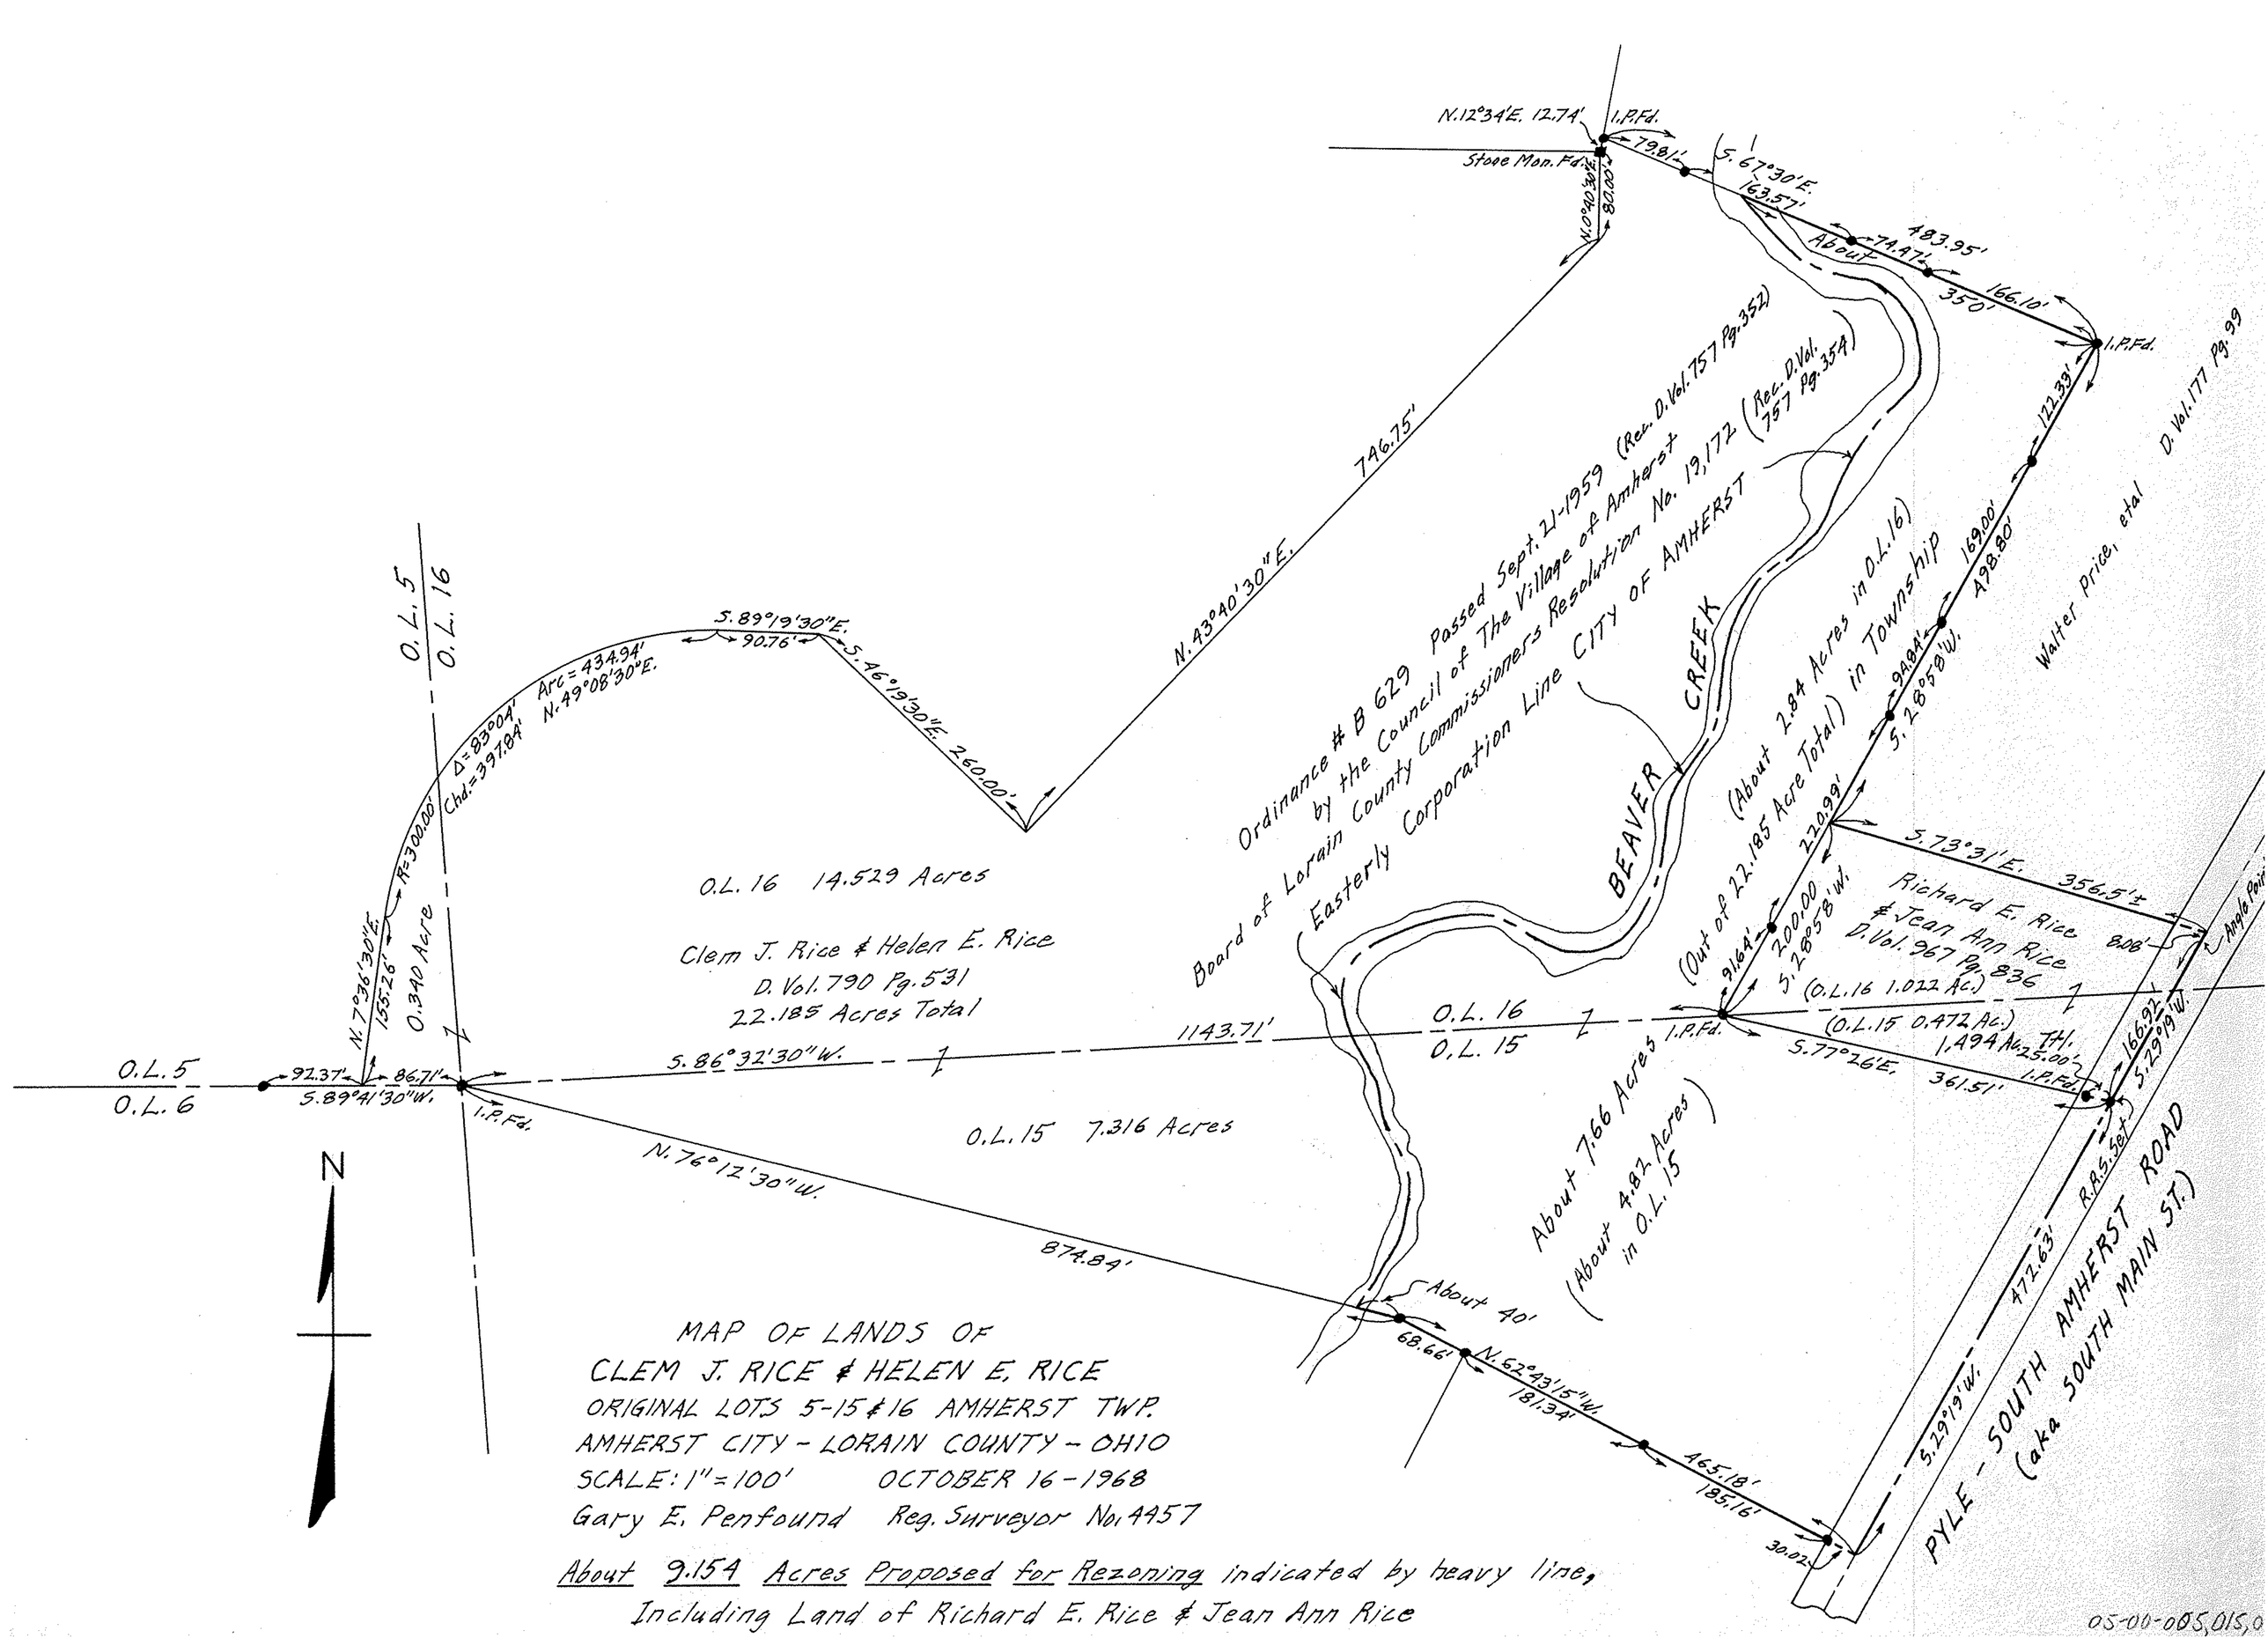

MAP OF LANDS OF
CLEM J. RICE & HELEN E. RICE
ORIGINAL LOTS 5-15 & 16 AMHERST TWP.
AMHERST CITY - LORAIN COUNTY - OHIO
SCALE: 1" = 100' OCTOBER 16 - 1968
Gary E. Penfound Reg. Surveyor No. 4457

About 9.154 Acres Proposed for Rezoning indicated by heavy line,
Including Land of Richard E. Rice & Jean Ann Rice

05-00-085.015.0