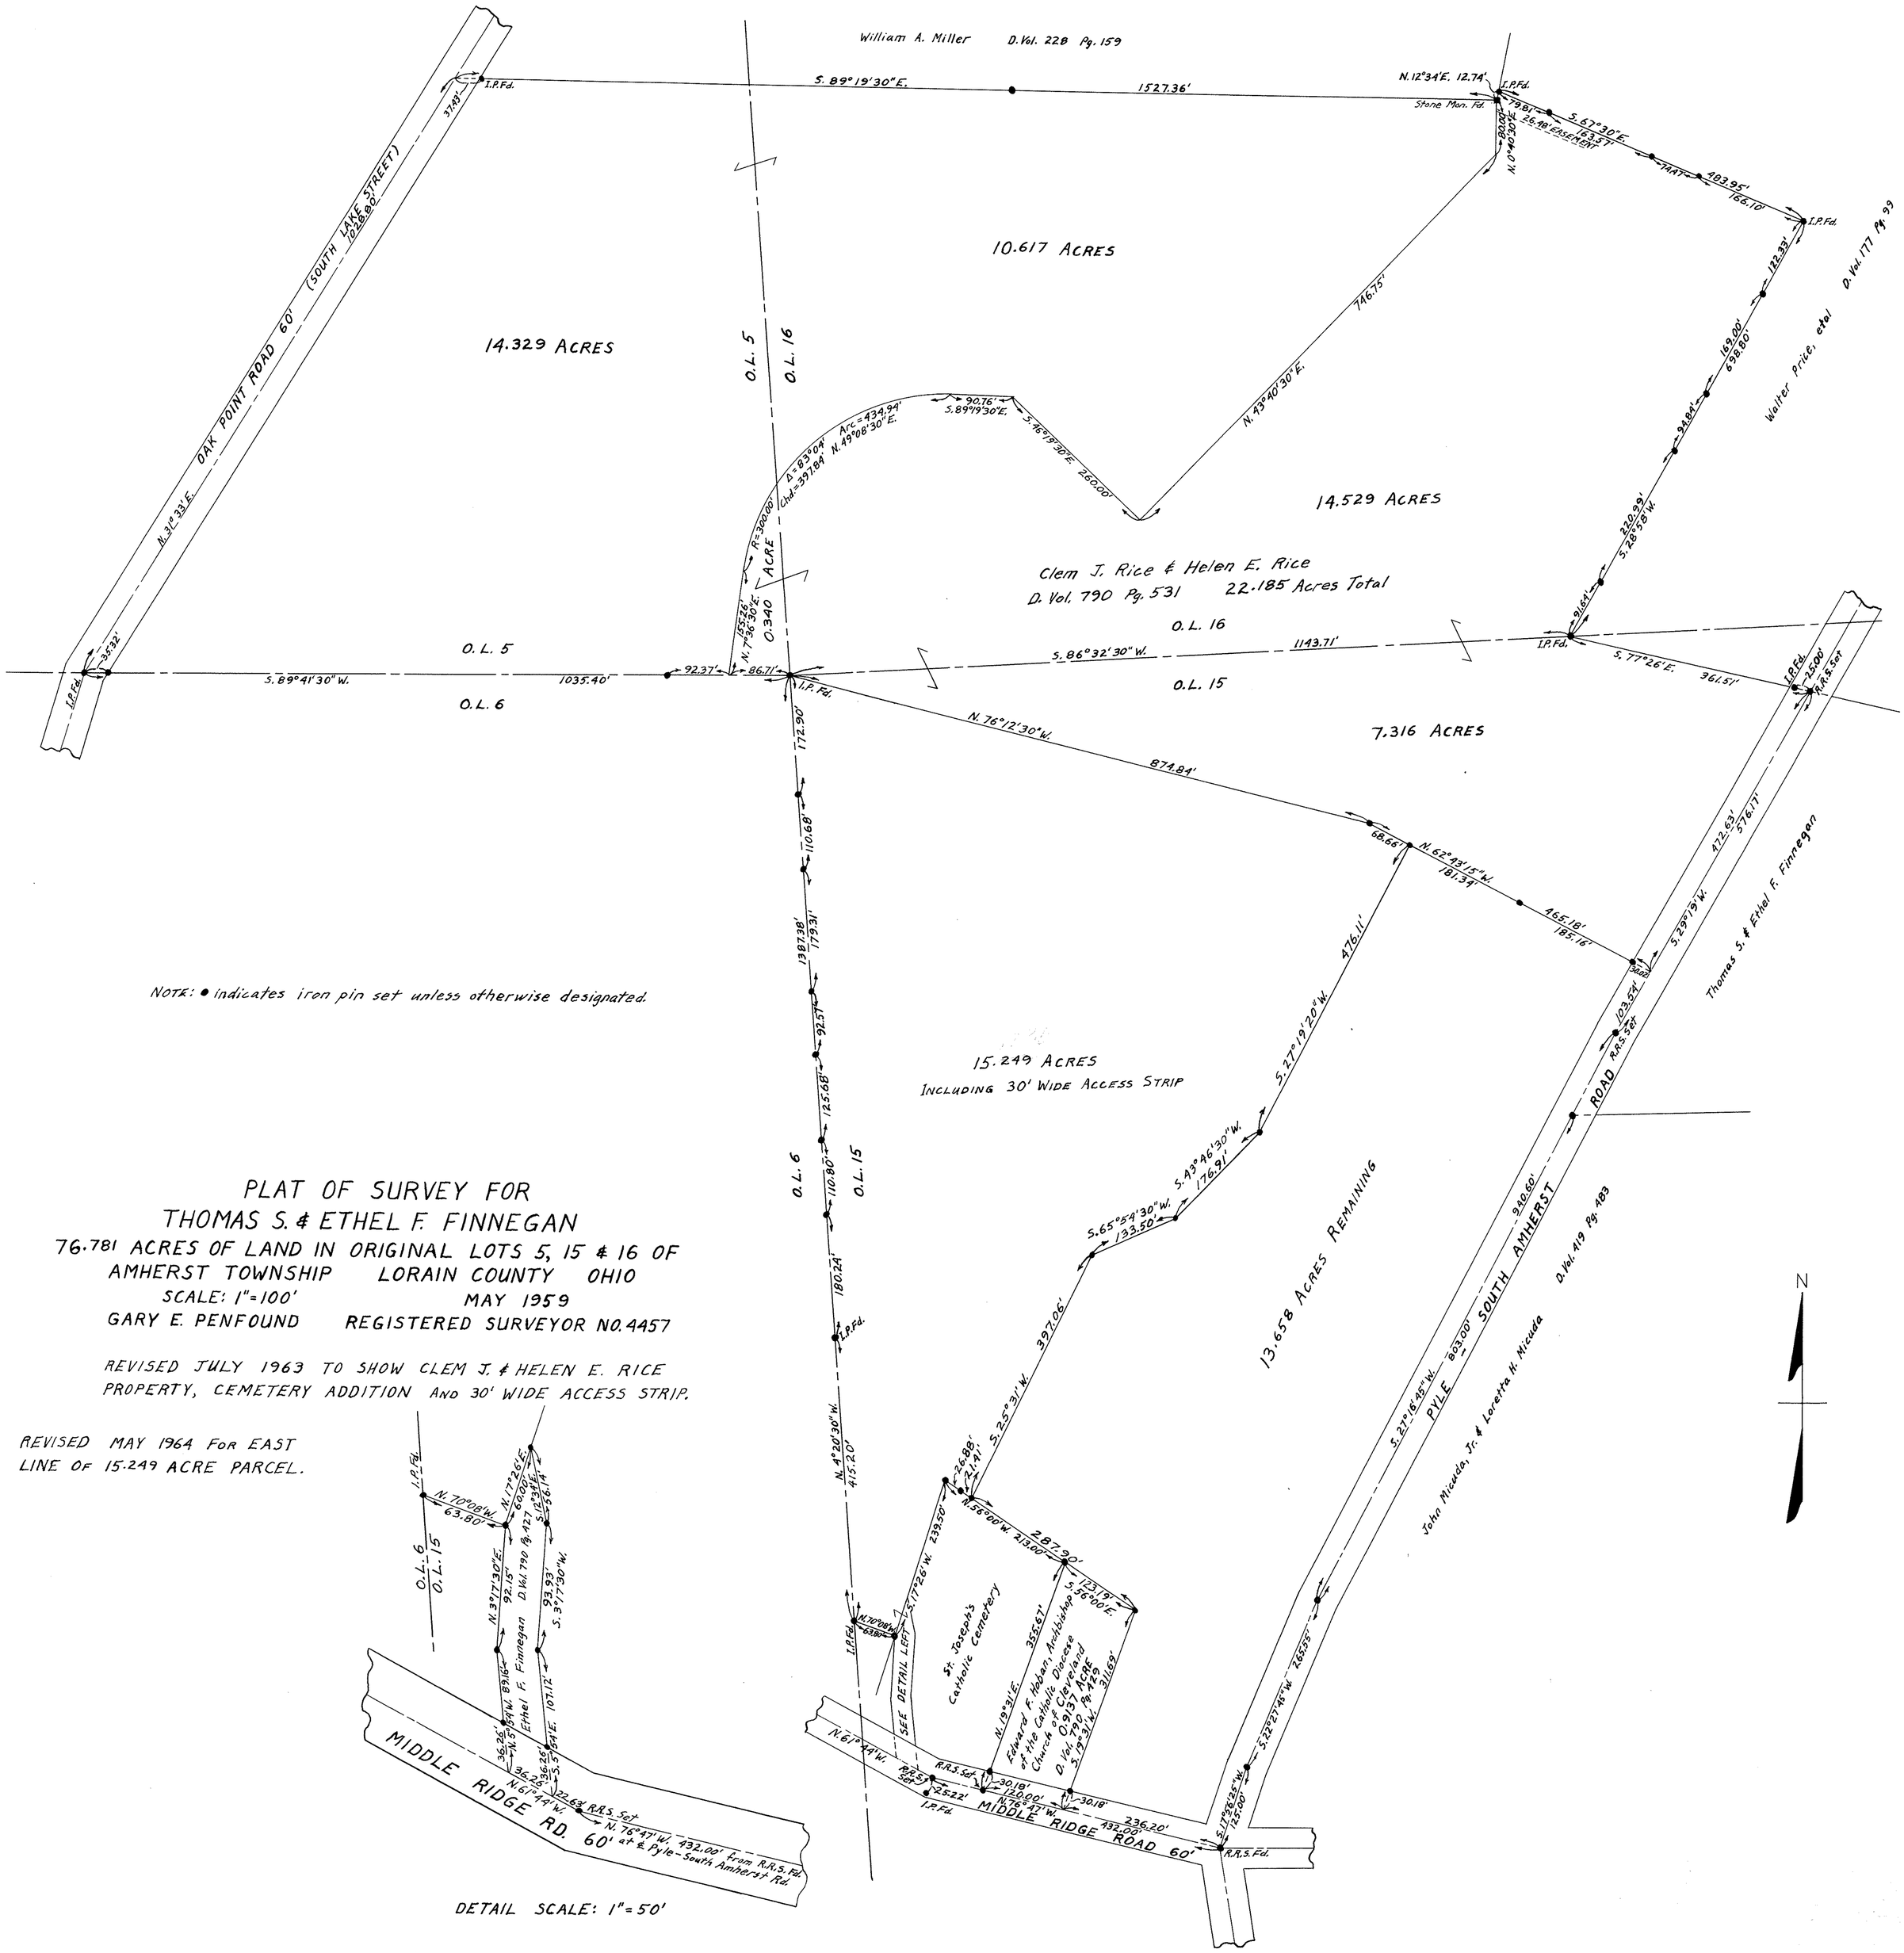

NOTE: ● indicates iron pin set unless otherwise designated.

PLAT OF SURVEY FOR THOMAS S. & ETHEL F. FINNEGAN

76.781 ACRES OF LAND IN ORIGINAL LOTS 5, 15 & 16 OF AMHERST TOWNSHIP LORAIN COUNTY OHIO

SCALE: 1" = 100' MAY 1959

GARY E. PENFOUND REGISTERED SURVEYOR NO. 4457

REVISED JULY 1963 TO SHOW CLEM J. & HELEN E. RICE PROPERTY, CEMETERY ADDITION AND 30' WIDE ACCESS STRIP.

REVISED MAY 1964 FOR EAST LINE OF 15.249 ACRE PARCEL.

DETAIL SCALE: 1" = 50'