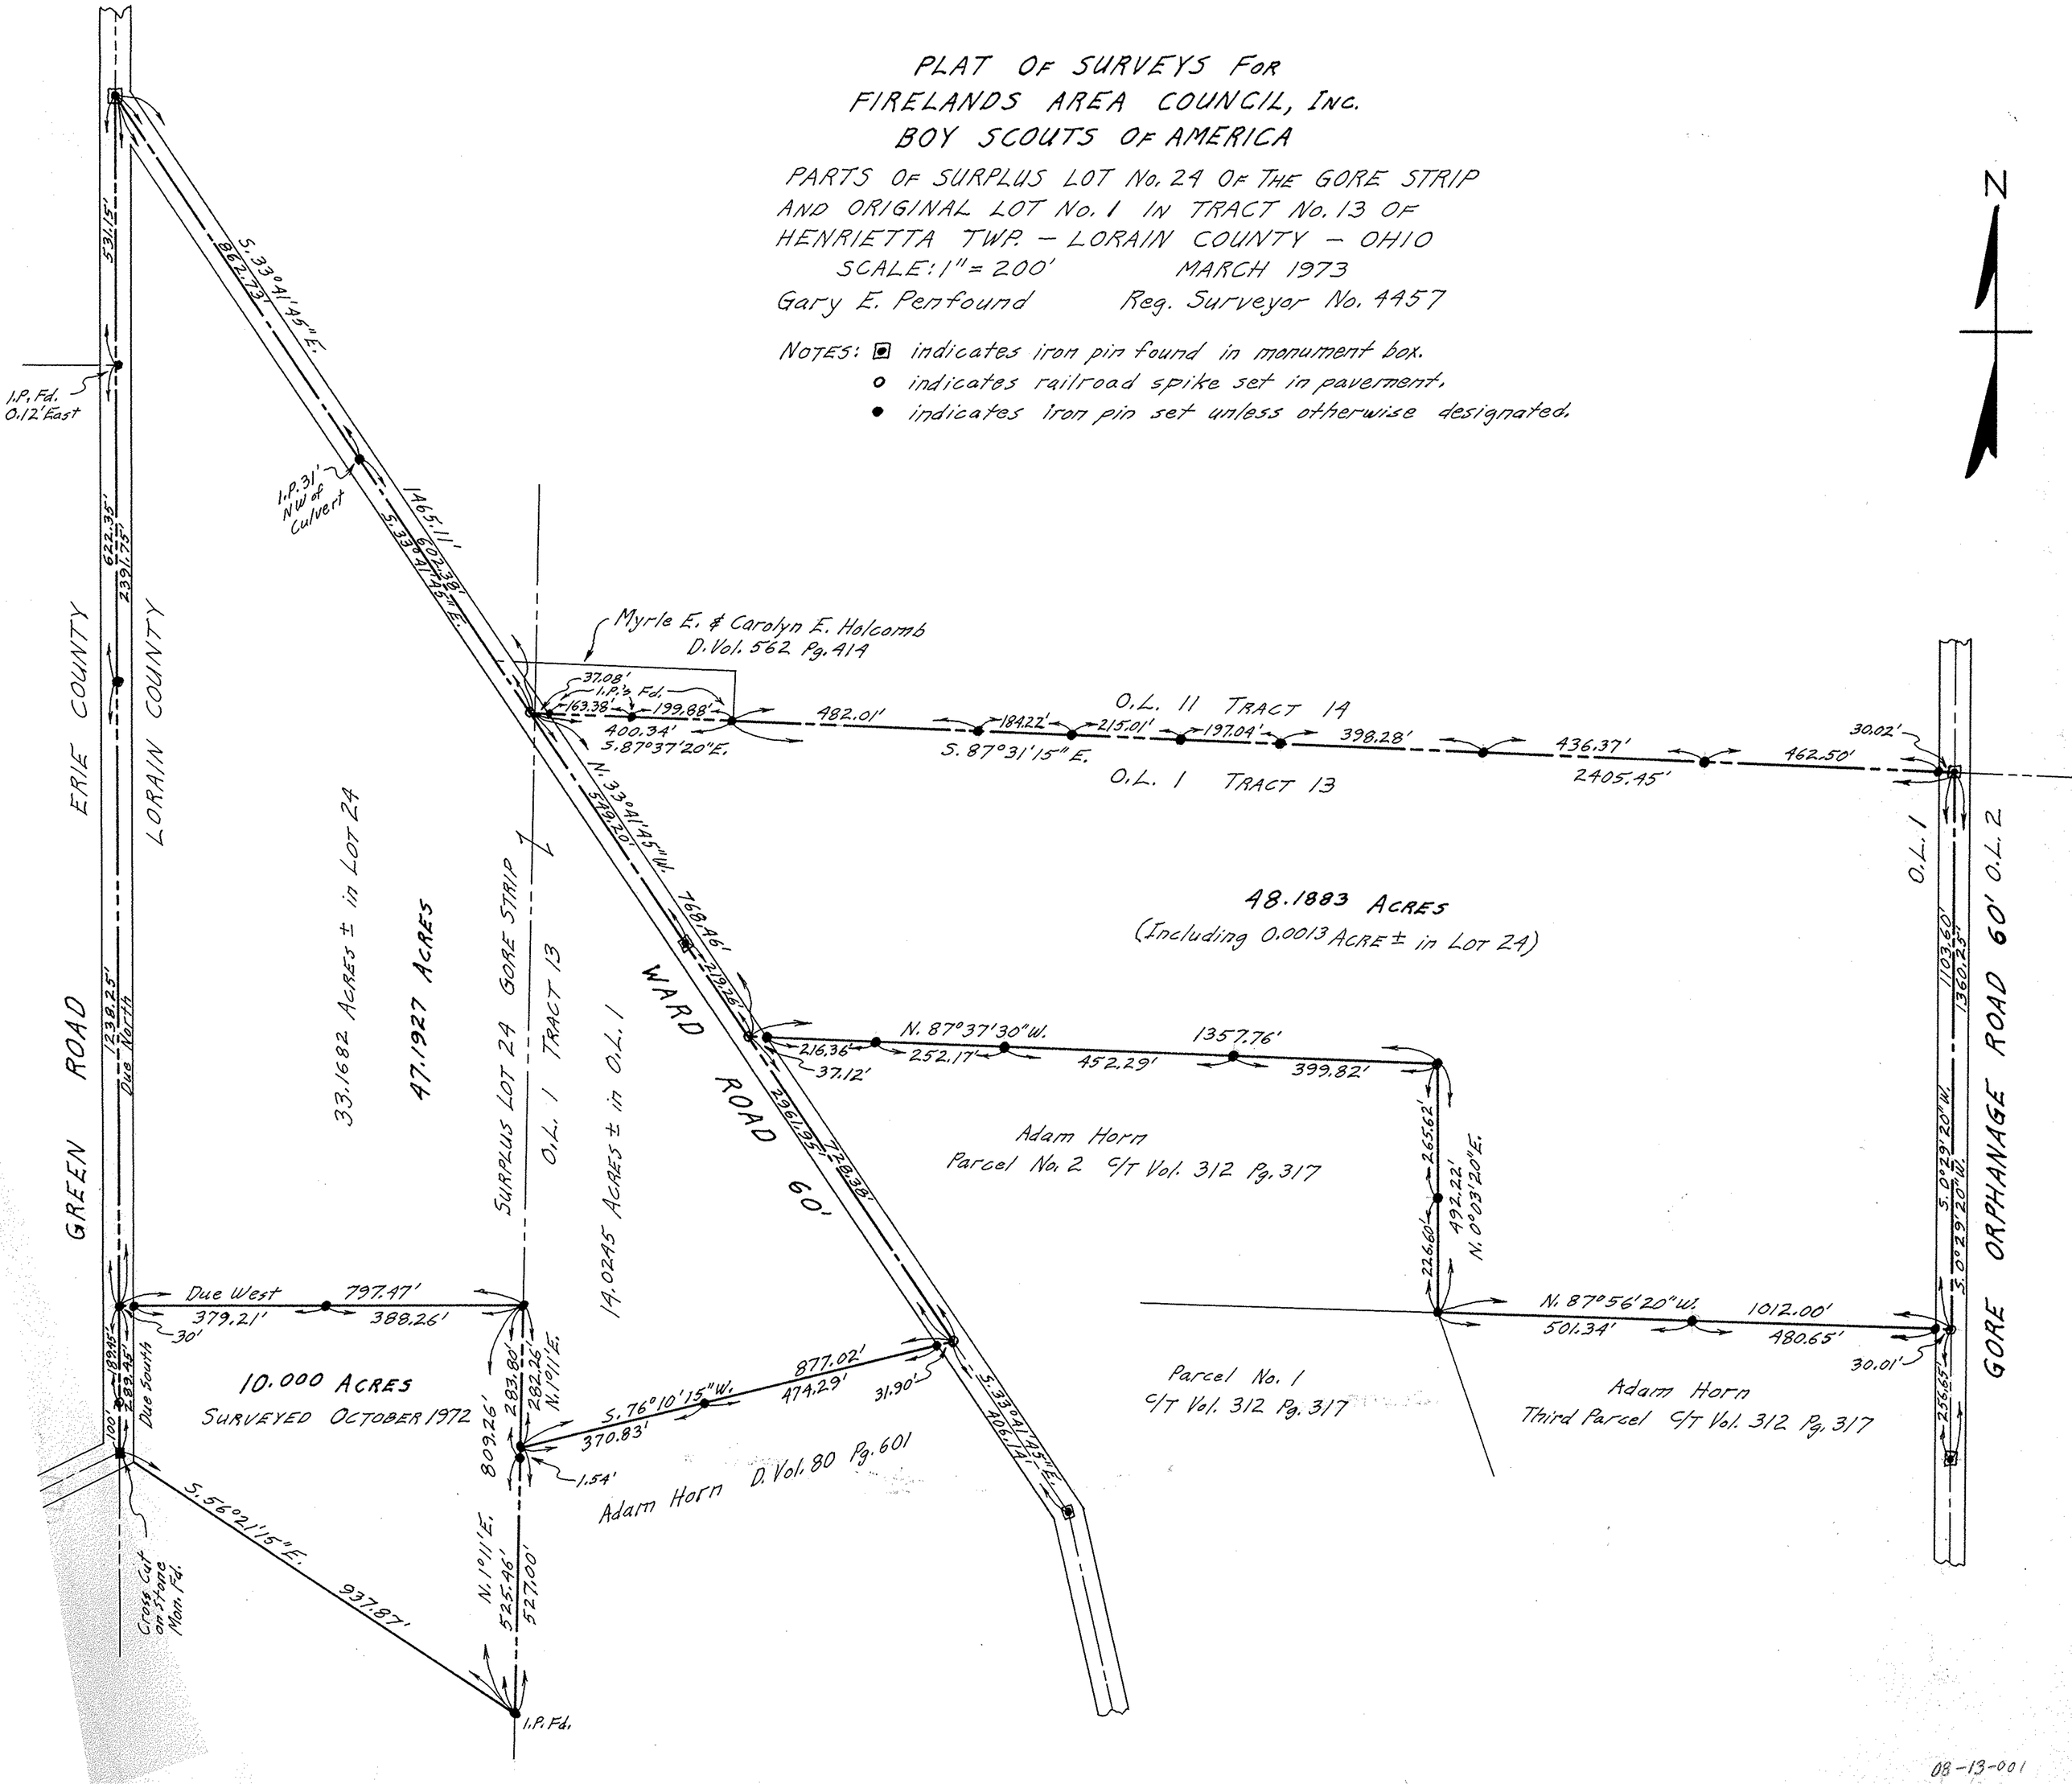
PLAT OF SURVEYS FOR
FIRELANDS AREA COUNCIL, INC.
BOY SCOUTS OF AMERICA
PARTS OF SURPLUS LOT No. 24 OF THE GORE STRIP
AND ORIGINAL LOT No. 1 IN TRACT No. 13 OF
HENRIETTA TWP. – LORAIN COUNTY – OHIO
SCALE: 1" = 200'
MARCH 1973
Gary E. Penfound
Reg. Surveyor No. 4457
NOTES: ▣ indicates iron pin found in monument box.
o indicates railroad spike set in pavement.
• indicates iron pin set unless otherwise designated.
N
ERIE COUNTY
LORAIN COUNTY
GREEN ROAD
GORE ORPHANAGE ROAD 60'
WARD ROAD 60'
I.P. Fd. 0.12' East
I.P. 31' NW of Culvert
Myrle E. & Carolyn E. Holcomb
D. Vol. 562 Pg. 414
O.L. 11 TRACT 14
O.L. 1 TRACT 13
48.1883 ACRES
(Including 0.0013 ACRE ± in LOT 24)
33.1682 ACRES ± in LOT 24
47.1927 ACRES
SURPLUS LOT 24 GORE STRIP
O.L. 1 TRACT 13
14.0245 ACRES ± in O.L. 1
Adam Horn
Parcel No. 2 C/T Vol. 312 Pg. 317
Parcel No. 1
C/T Vol. 312 Pg. 317
Adam Horn
Third Parcel C/T Vol. 312 Pg. 317
10.000 ACRES
SURVEYED OCTOBER 1972
Adam Horn D. Vol. 80 Pg. 601
Due West
Due North
Due South
Cross Cut on Stone Mon. Fd.
I.P. Fd.
S. 33°41'45" E.
S. 87°37'20" E.
S. 87°31'15" E.
N. 33°41'45" W.
N. 87°37'30" W.
N. 0°03'20" E.
N. 87°56'20" W.
S. 0°29'20" W.
S. 76°10'15" W.
N. 1°11' E.
S. 56°21'15" E.
1465.11'
602.38'
862.73'
531.15'
622.35'
2391.75'
1238.25'
1103.60'
1360.25'
1012.00'
480.65'
501.34'
30.01'
30.02'
462.50'
436.37'
2405.45'
398.28'
197.04'
215.01'
184.22'
482.01'
400.34'
163.38'
199.88'
37.08'
1357.76'
452.29'
399.82'
252.17'
216.36'
37.12'
265.62'
492.22'
226.60'
1.54'
877.02'
474.29'
370.83'
31.90'
283.80'
282.26'
809.26'
797.47'
388.26'
379.21'
30'
1.54'
937.87'
525.46'
527.00'
1.P. Fd.
08-13-001