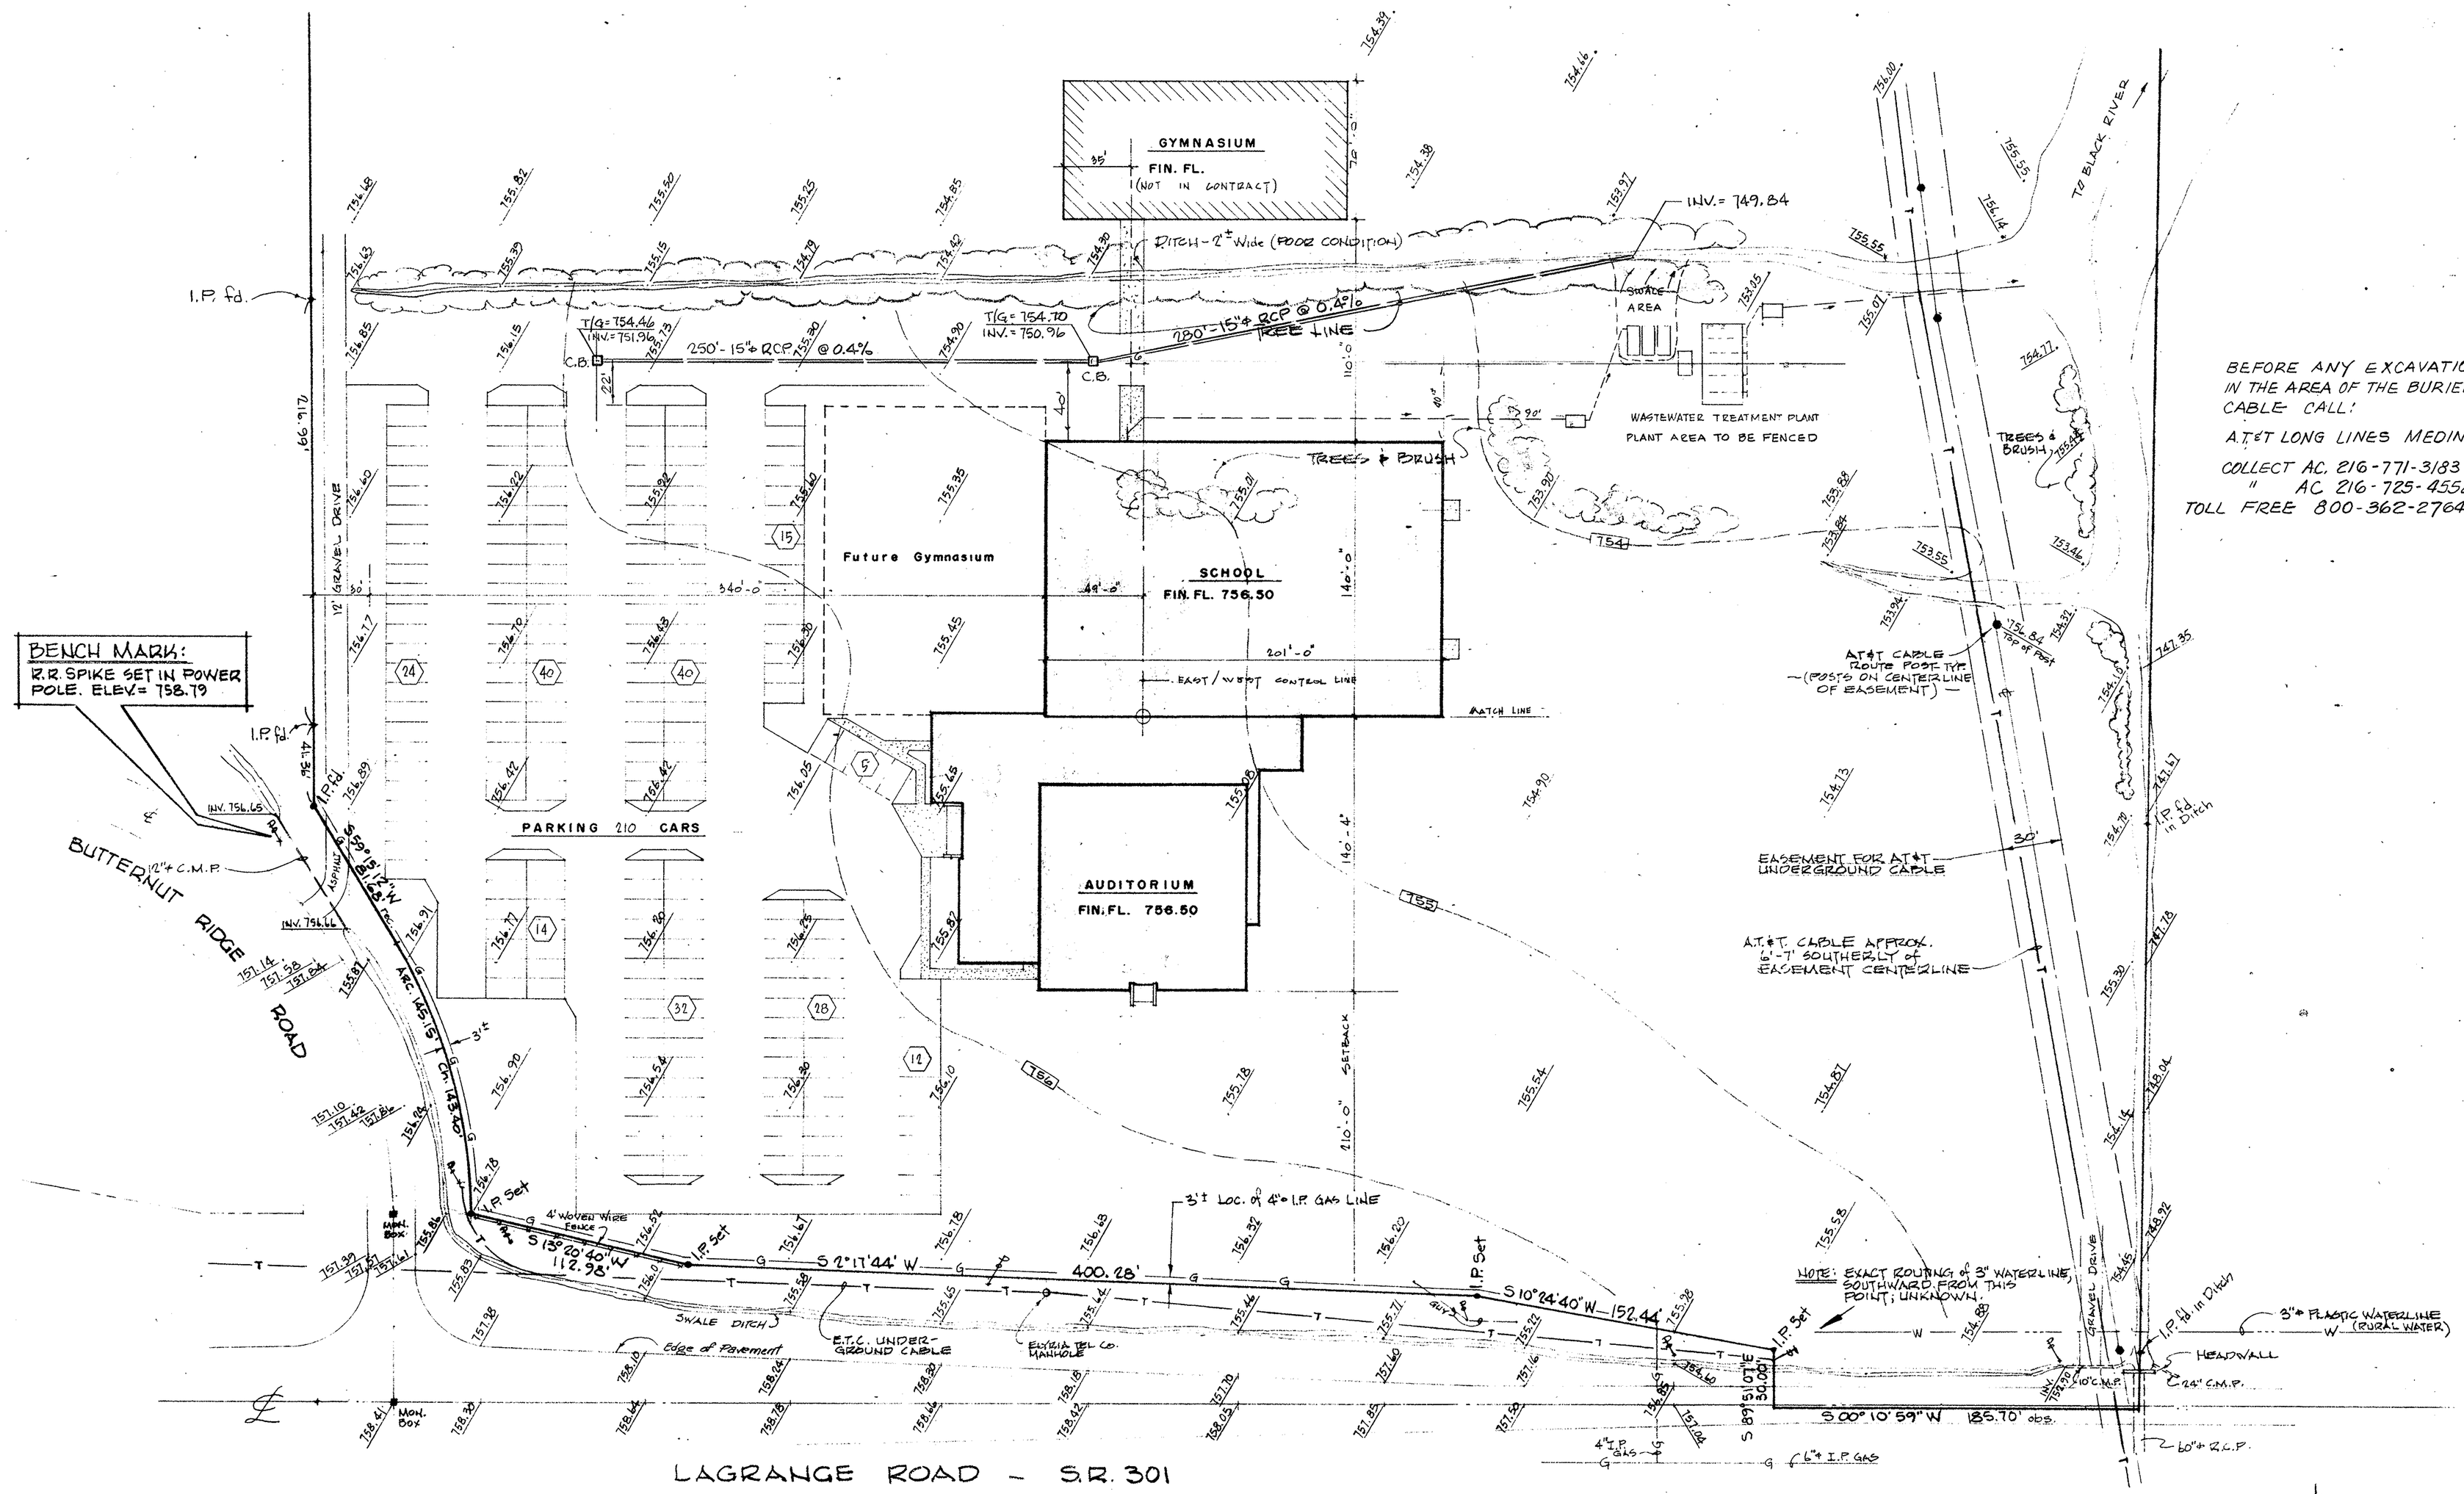

BEFORE ANY EXCAVATION IN THE AREA OF THE BURIED CABLE CALL:

A.T.&T LONG LINES MEDINA

COLLECT AC. 216-771-3183 or
" AC. 216-725-4552 or
TOLL FREE 800-362-2764

MAP of TOPOGRAPHIC and PARTIAL BOUNDARY SURVEY

PREPARED FOR DANIEL R. SHIRKEY INC.

PART of ORIGINAL CARLISLE TOWNSHIP SECTION No. 8
TOWNSHIP of CARLISLE, LORAIN COUNTY, OHIO

SCALE: 1" = 40'

PROPOSED PLOT PLAN

McGLINCHY and ASSOCIATES INC.
PROFESSIONAL ENGINEER and SURVEYORS
ELYRIA OHIO
MARCH, 1979 #794909

A NEW CHURCH and CHRISTIAN SCHOOL
for
FIRST BAPTIST CHURCH of Elyria
Lagrange Road at Rte. 10 Elyria, Ohio
REV. WILLIS HULL Pastor

STATE OF OHIO
LAWRENCE J. McGLINCHY
4970
REGISTERED
SURVEYOR

daniel r. shirkey inc.
general contractor
building consultant
p.o. box 8475 Canton, Ohio 44706

sheet no. 2