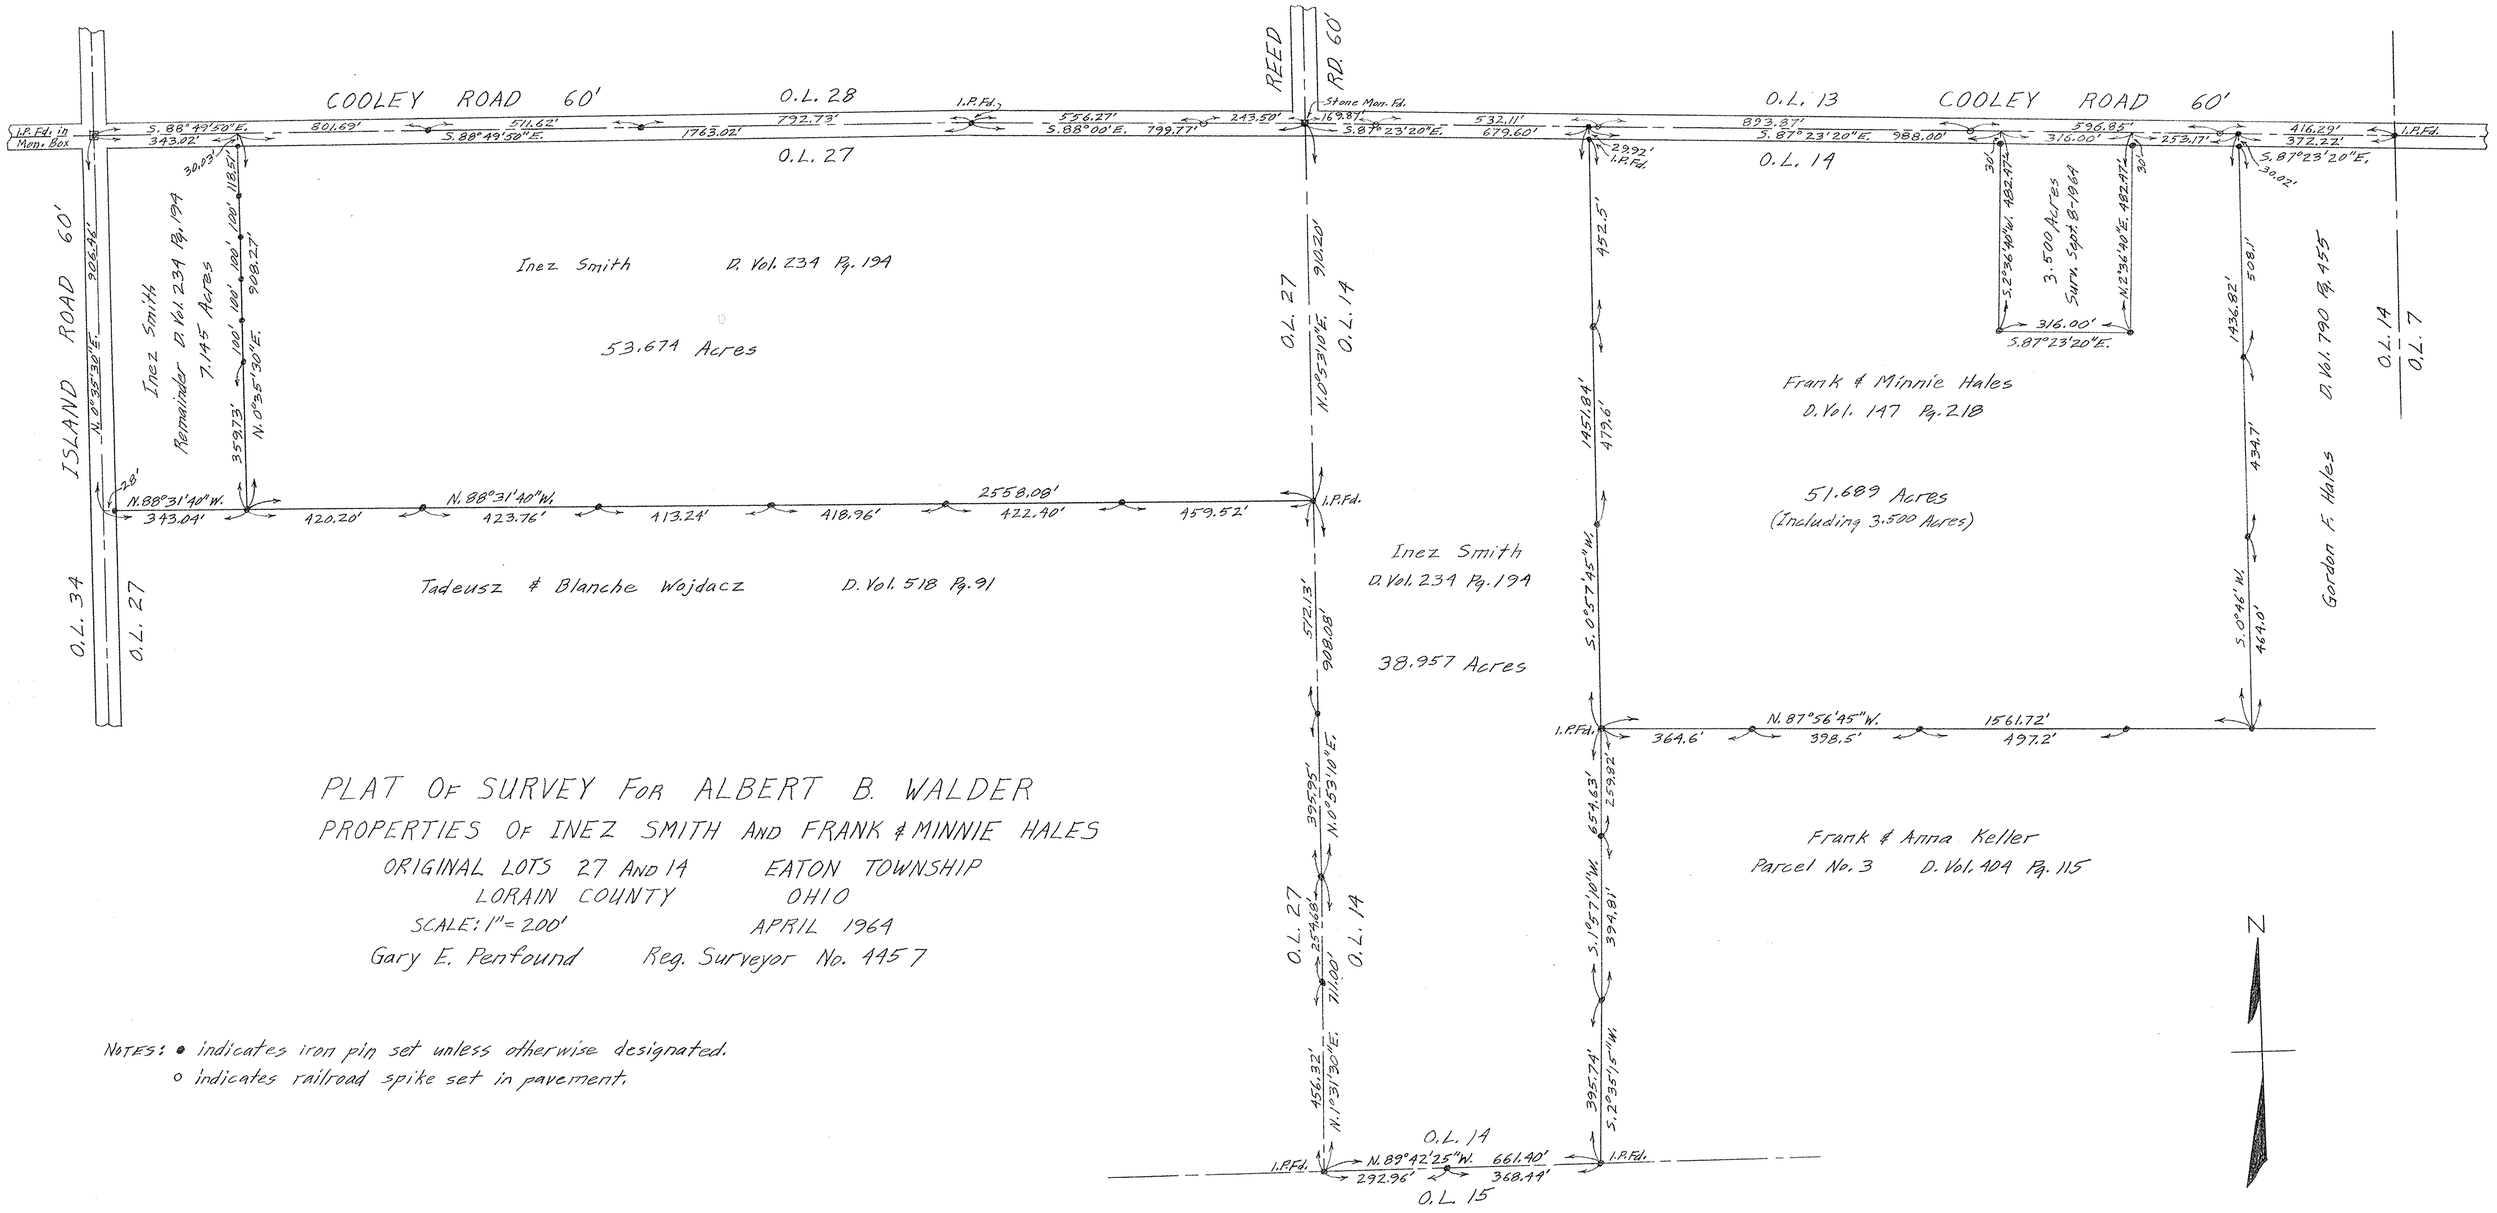

PLAT OF SURVEY FOR ALBERT B. WALDER

PROPERTIES OF INEZ SMITH AND FRANK & MINNIE HALES

ORIGINAL LOTS 27 AND 14 EATON TOWNSHIP

LORAIN COUNTY OHIO

SCALE: 1" = 200' APRIL 1964

Gary E. Penfound Reg. Surveyor No. 4957

NOTES: ● indicates iron pin set unless otherwise designated.

○ indicates railroad spike set in pavement.

11-00-014,027