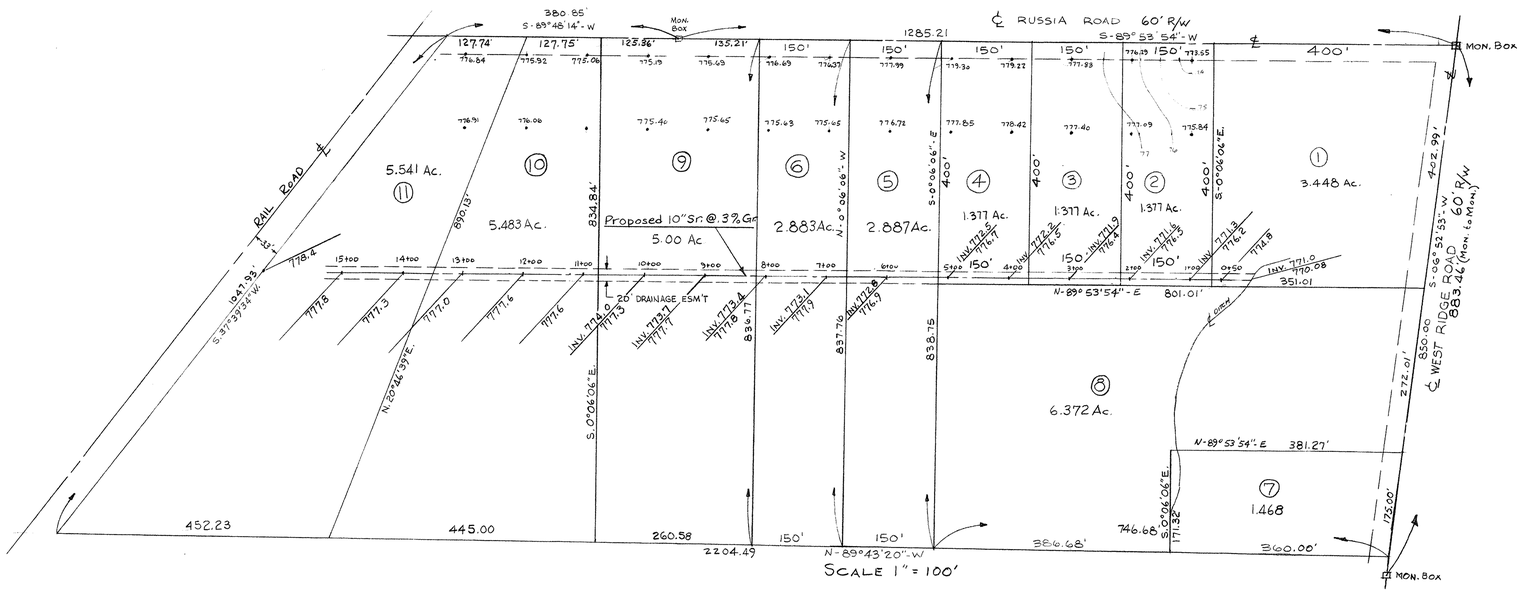

PROPERTY LAYOUT

for

ROBERT & CONSTANCE GUADAGNI

PART of ORIG. CARLISLE TWP.

SECTION 10

LORAIN COUNTY, OHIO

PREPARED BY:

McGLINCHY & ASSOCIATES

PROFESSIONAL ENGINEERS & SURVEYORS

DATE: OCT. 1976 SCALE: AS SHOWN

#76945