The Board of Education — Wellington Exempted Village School District D. Vol. 351 Pg. 672

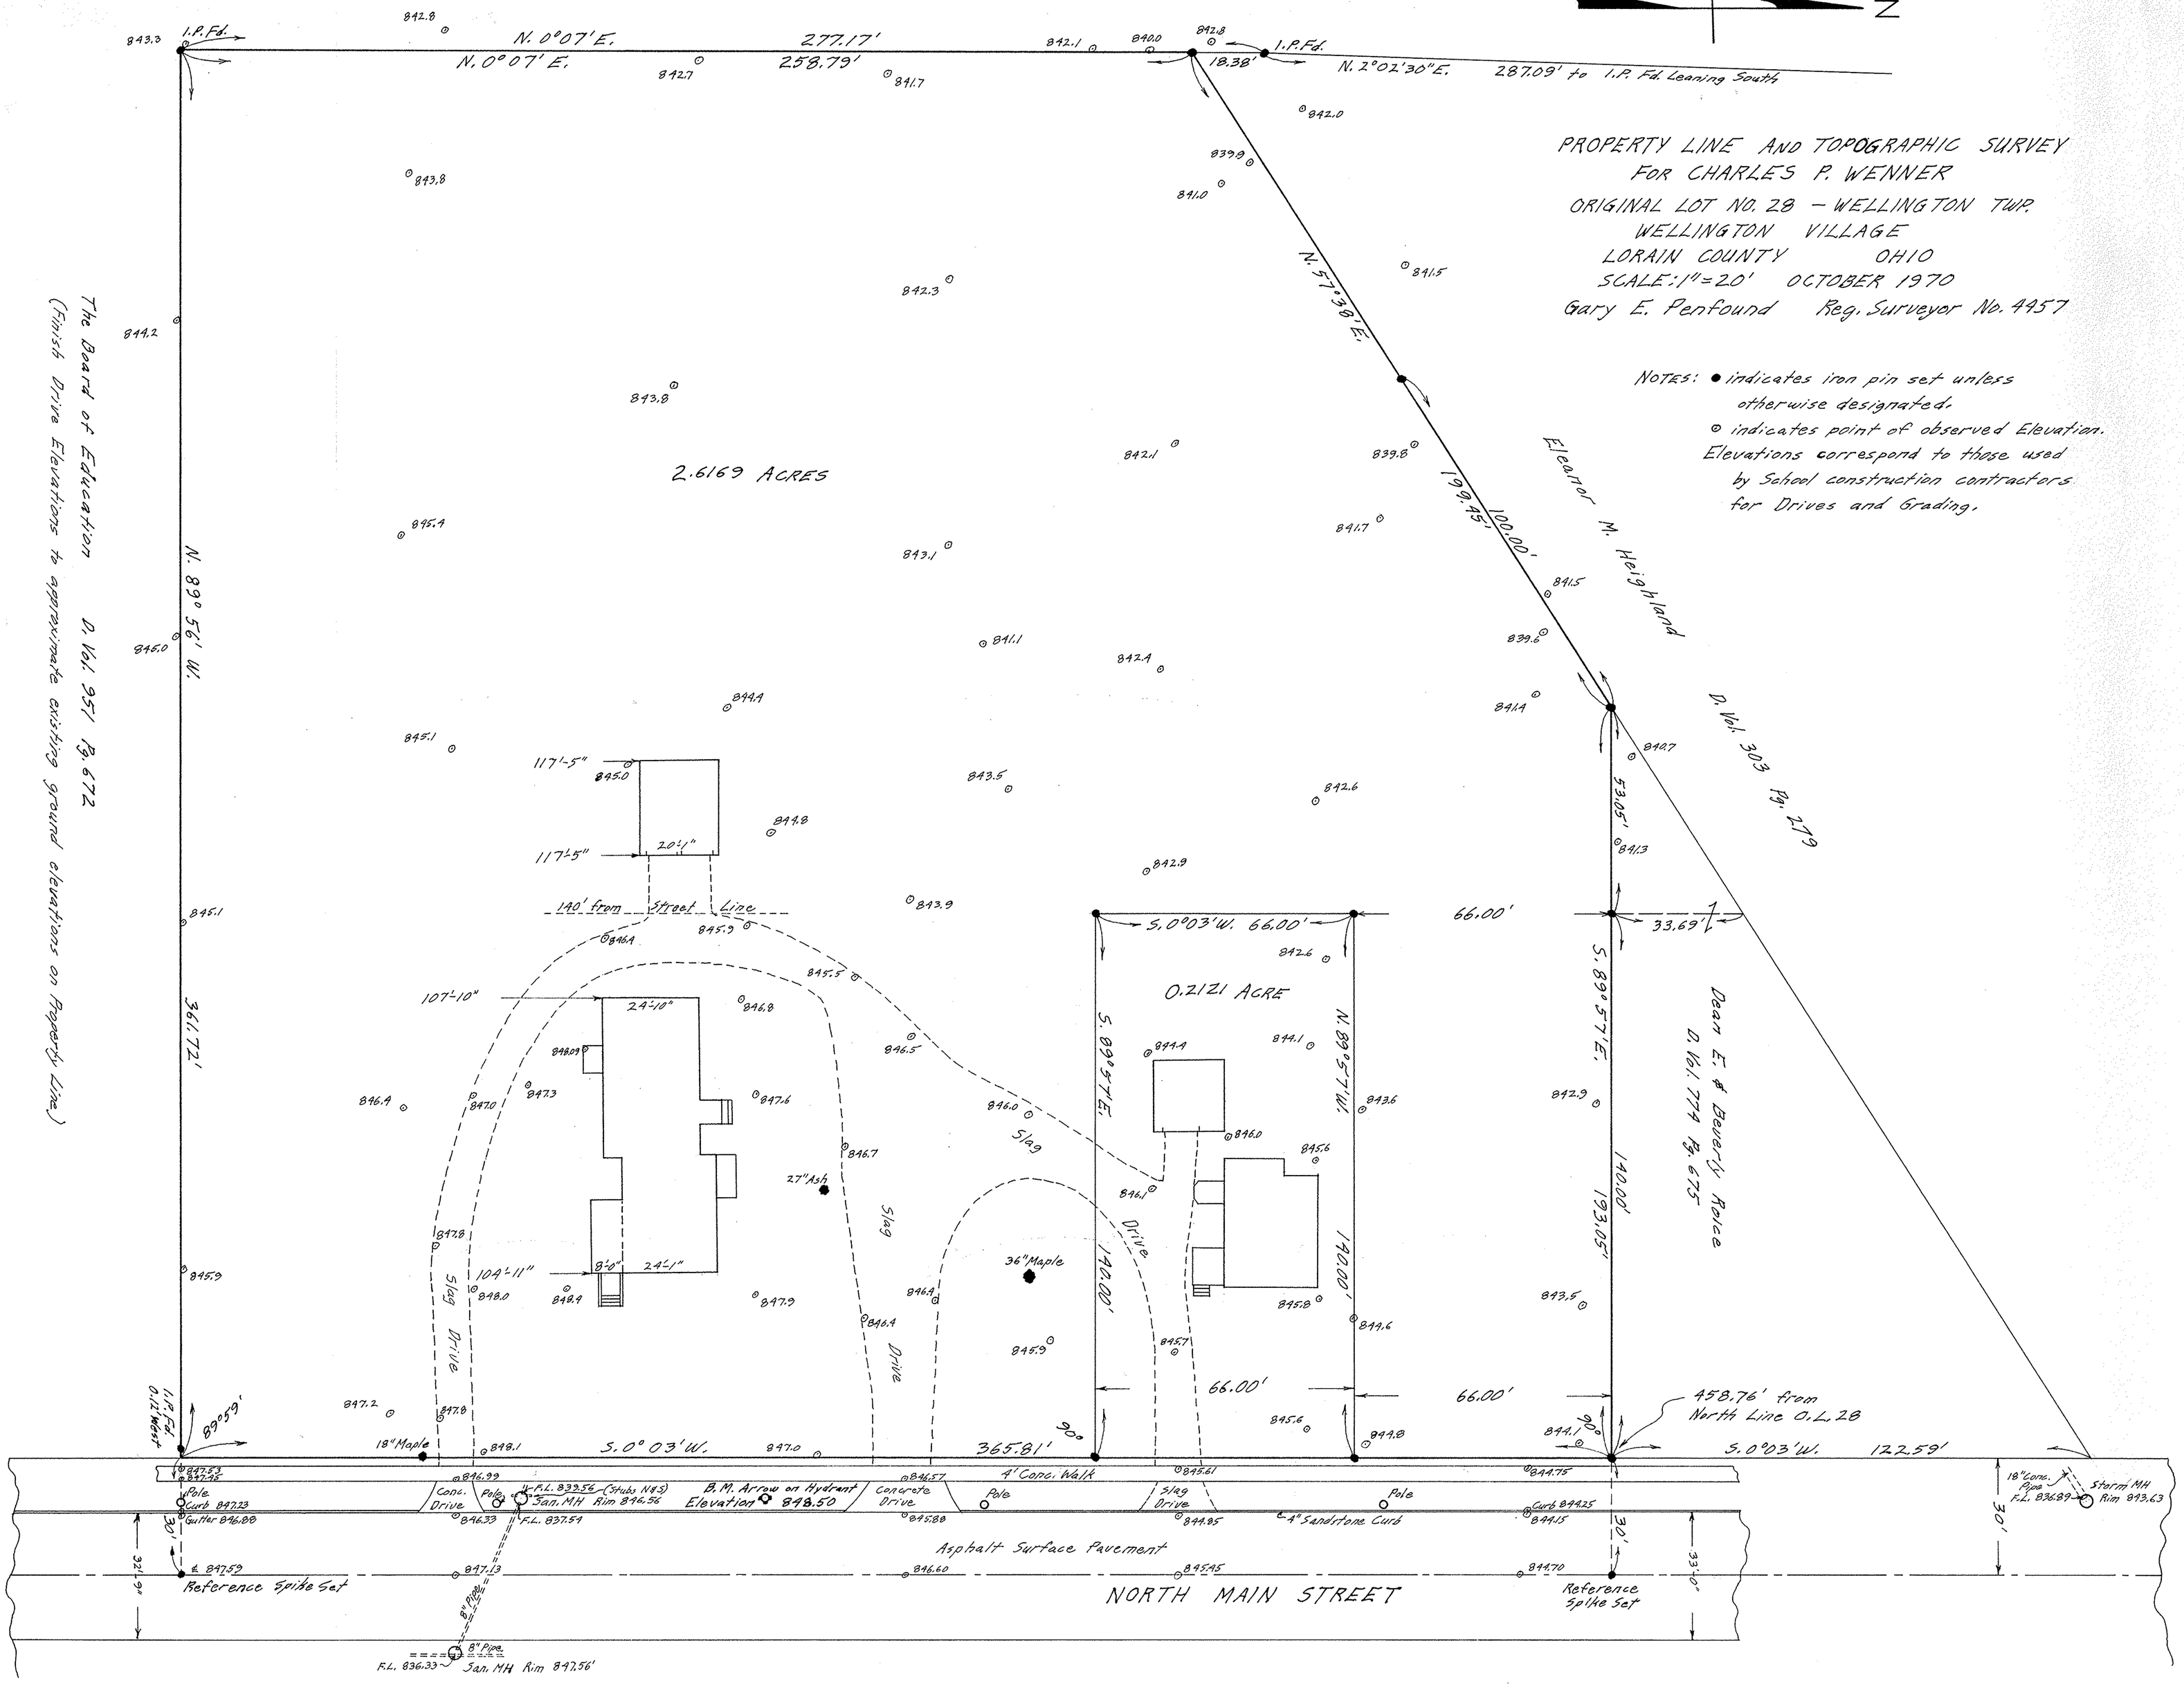

The Board of Education D. Vol. 351 Pg. 672
(Finish Drive Elevations to approximate existing ground elevations on Property Line)