PLAT OF SURVEYING AND PROPOSED SUBDIVISION FOR BILL GARRETT IN

ORIGINAL LOTS NOS. 68 & 69 – GRAFTON TWP.
LORAIN COUNTY OHIO
SCALE: 1" = 100' JULY – 1978
Gary E. Penfound Reg. Surveyor No. 4957

NOTES: ● indicates iron pin set.
○ indicates railroad spike set if in ℄ of road — otherwise indicates iron pin found.
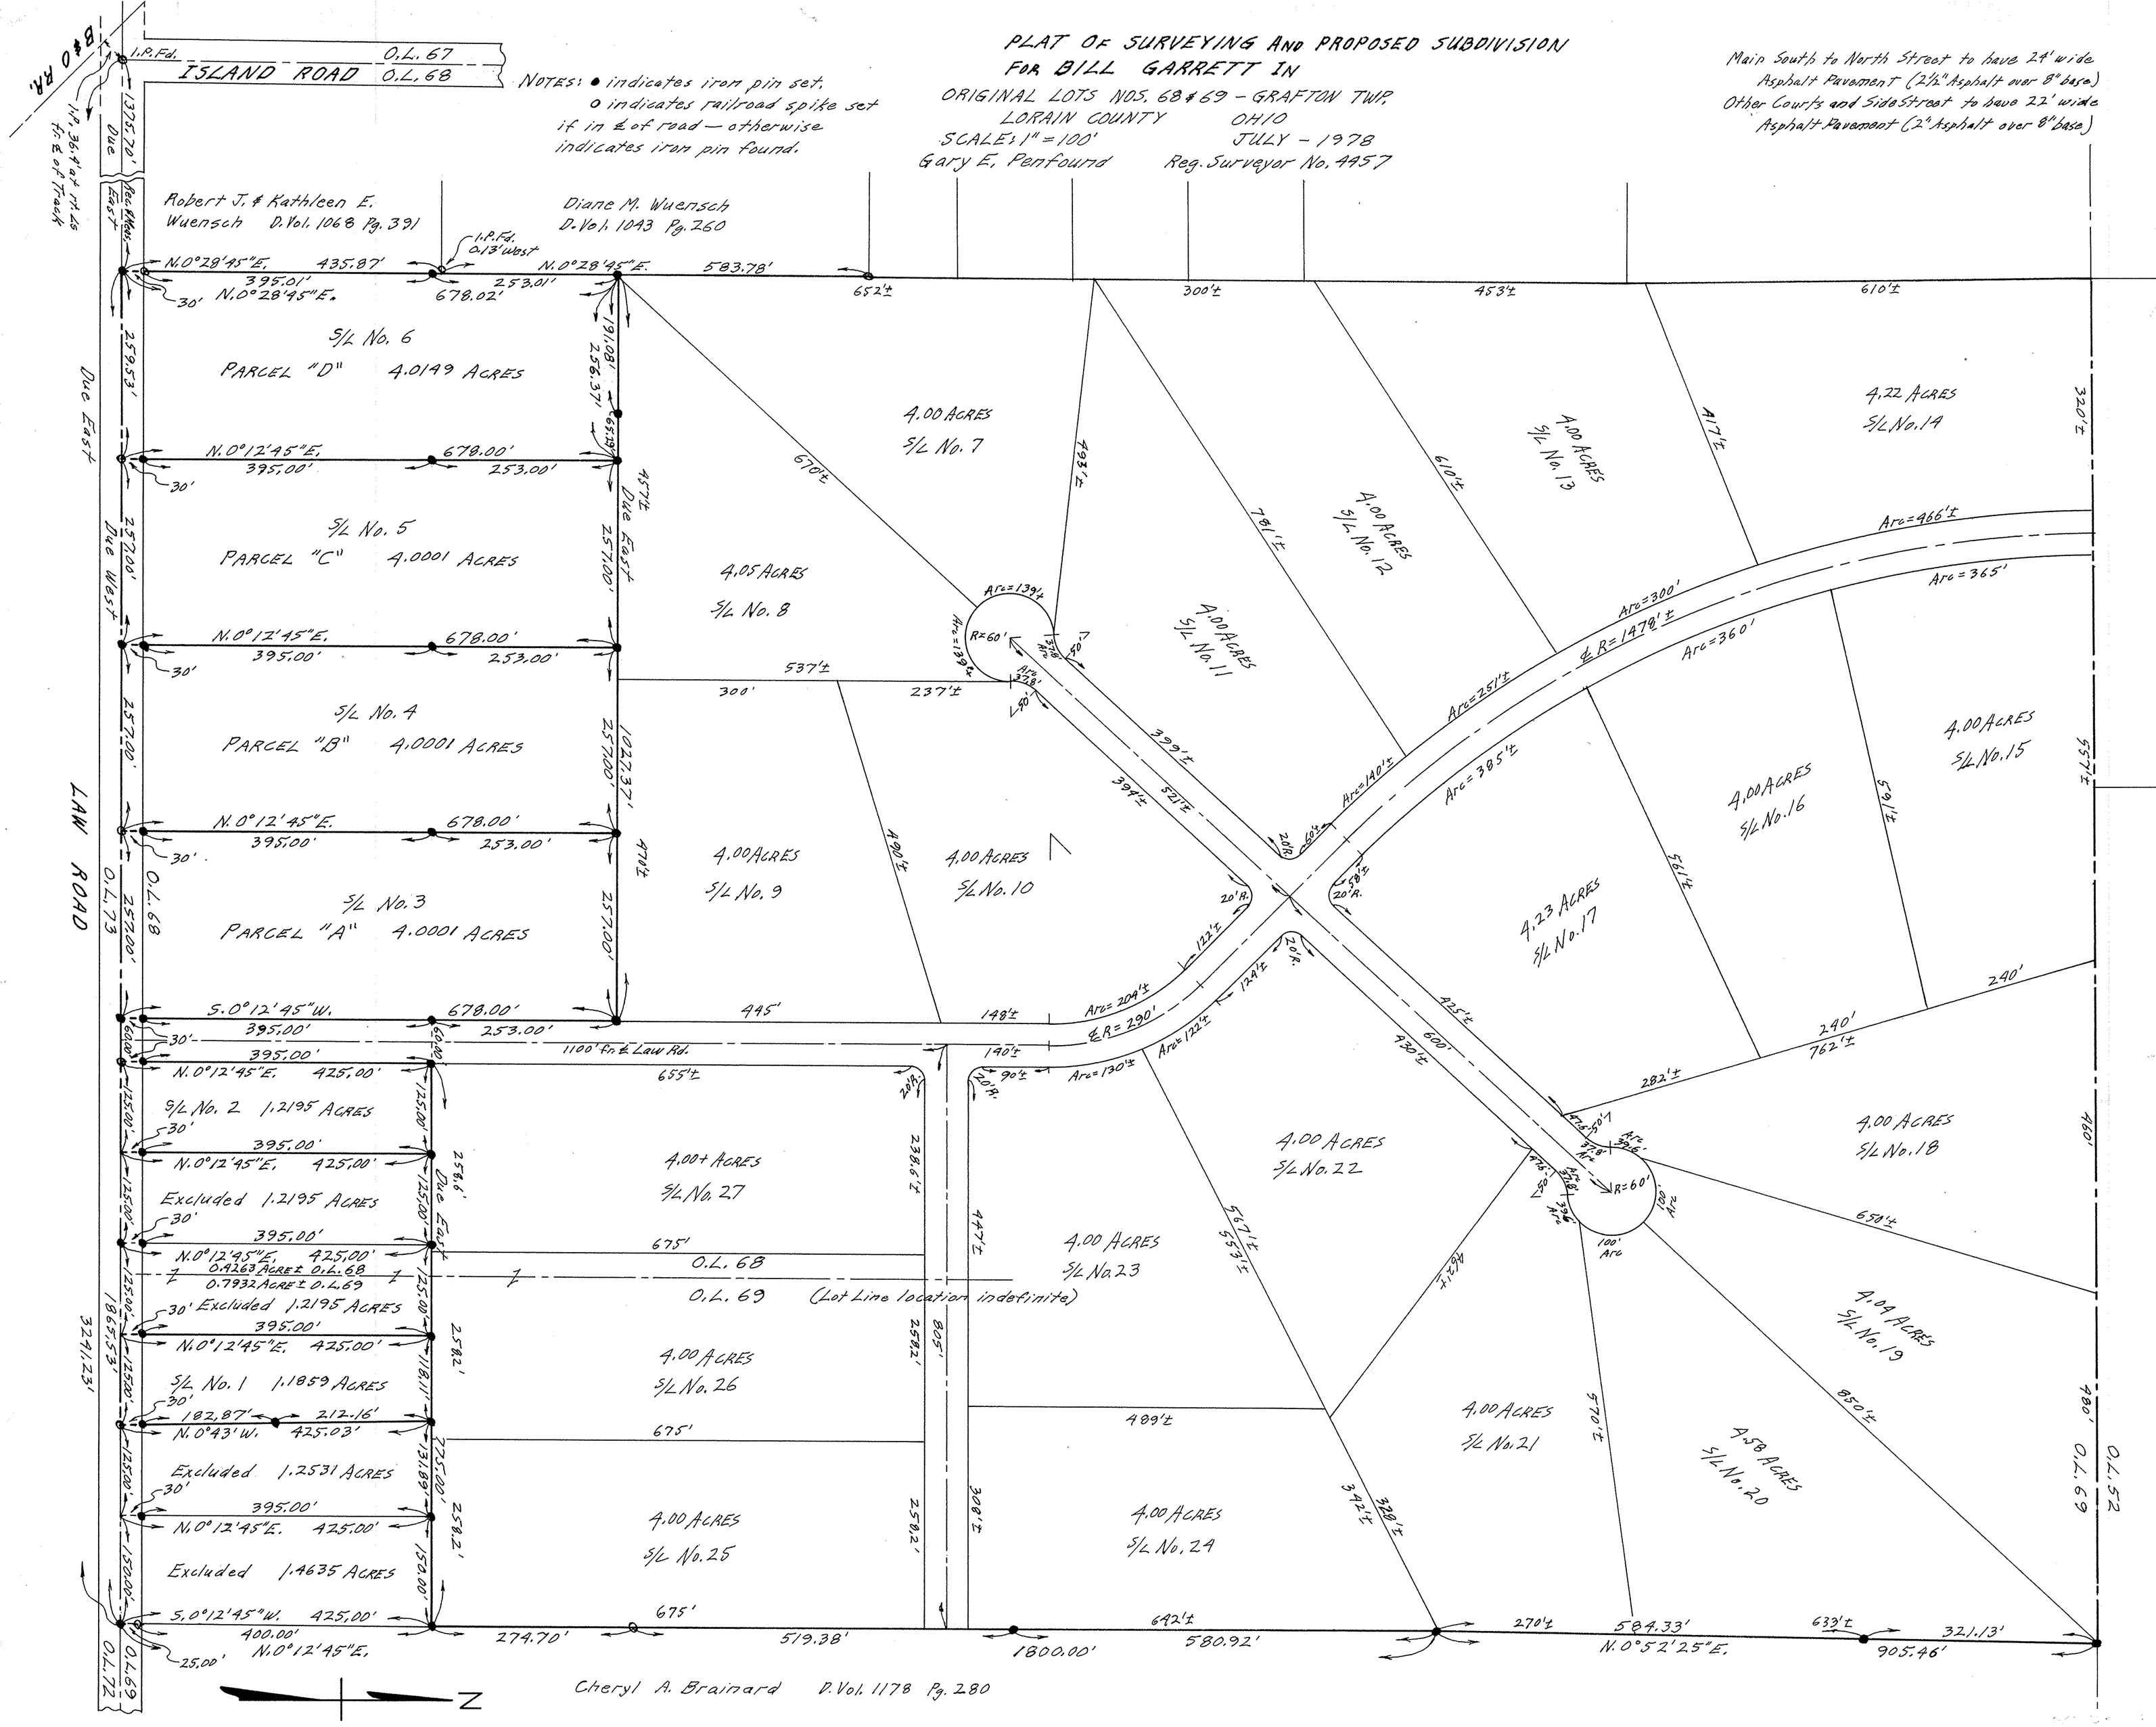
Main South to North Street to have 24' wide Asphalt Pavement (2½" Asphalt over 8" base)
Other Courts and Side Street to have 22' wide Asphalt Pavement (2" Asphalt over 8" base)