PLAT OF SURVEYS FOR
MRS. RUTH M. LONG & DAVID LONG
ORIGINAL LOT 63 LAGRANGE TWP.
LORAIN COUNTY OHIO
SCALE: 1"=100' APRIL-1980

NOTES: ▣ indicates iron pin found in monument box.
o indicates railroad spike set in pavement.
● indicates iron pin set.
Gary E. Penfound Reg. Surveyor No. 4957

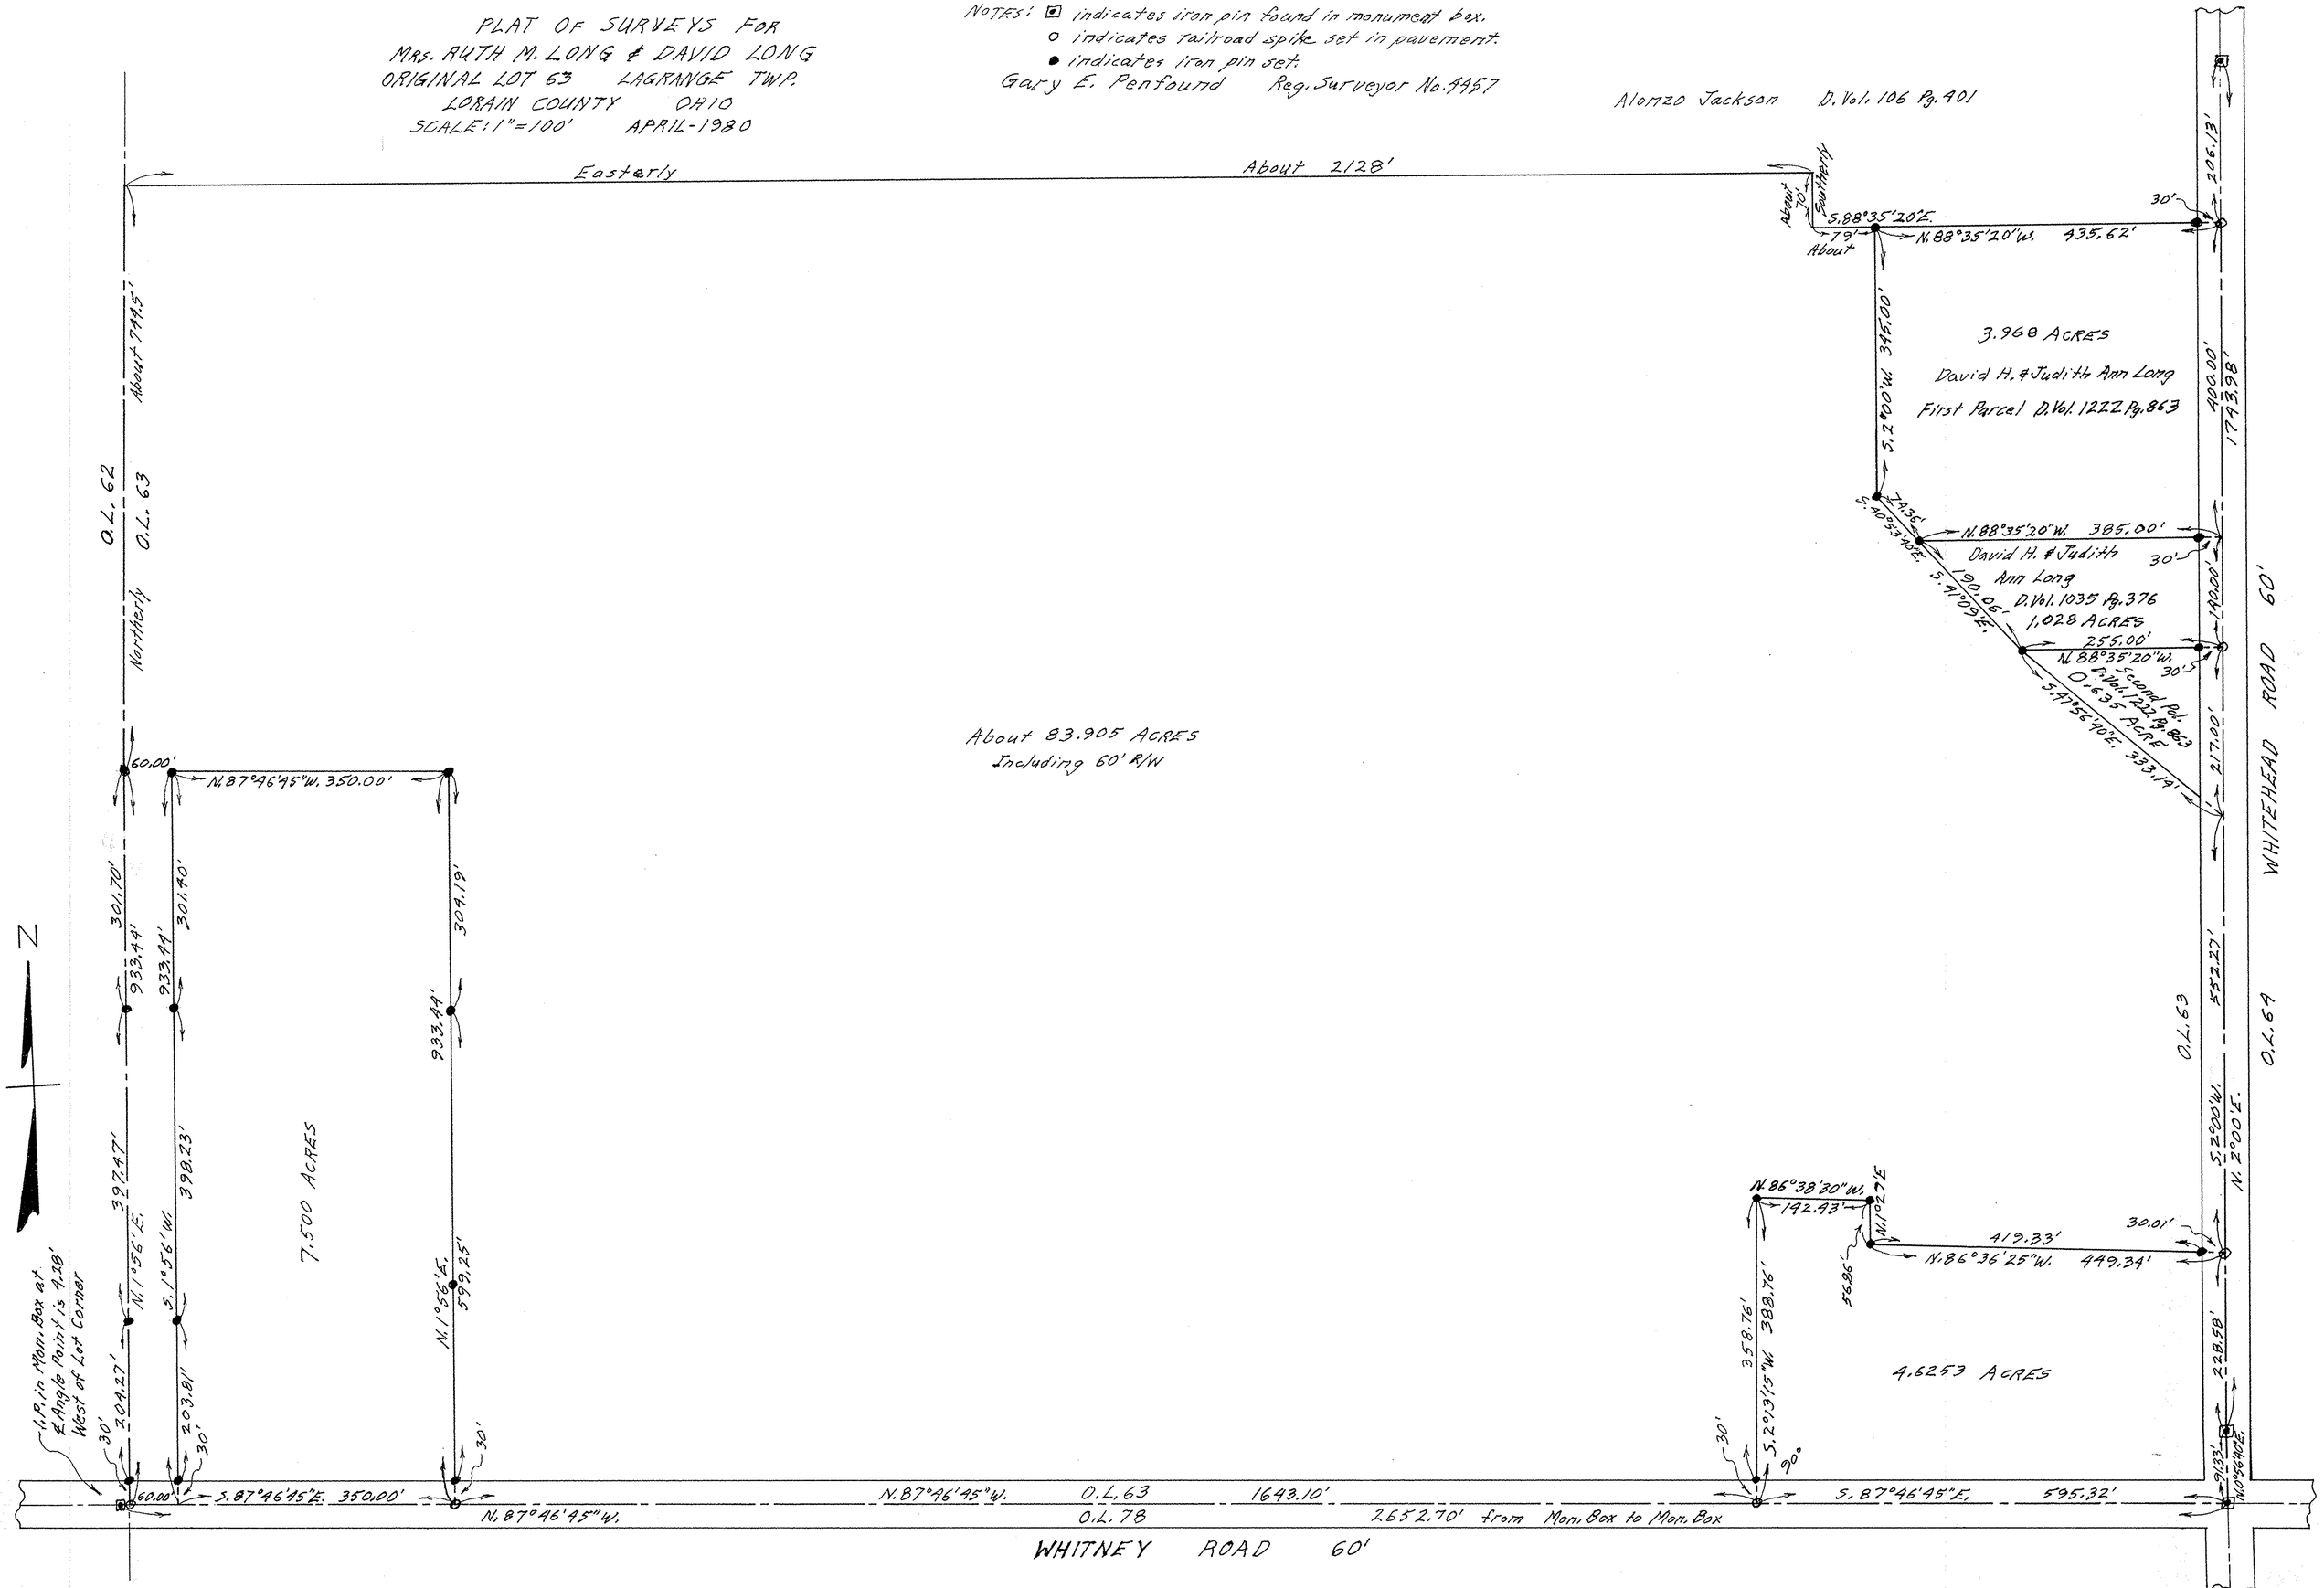

15-00-063