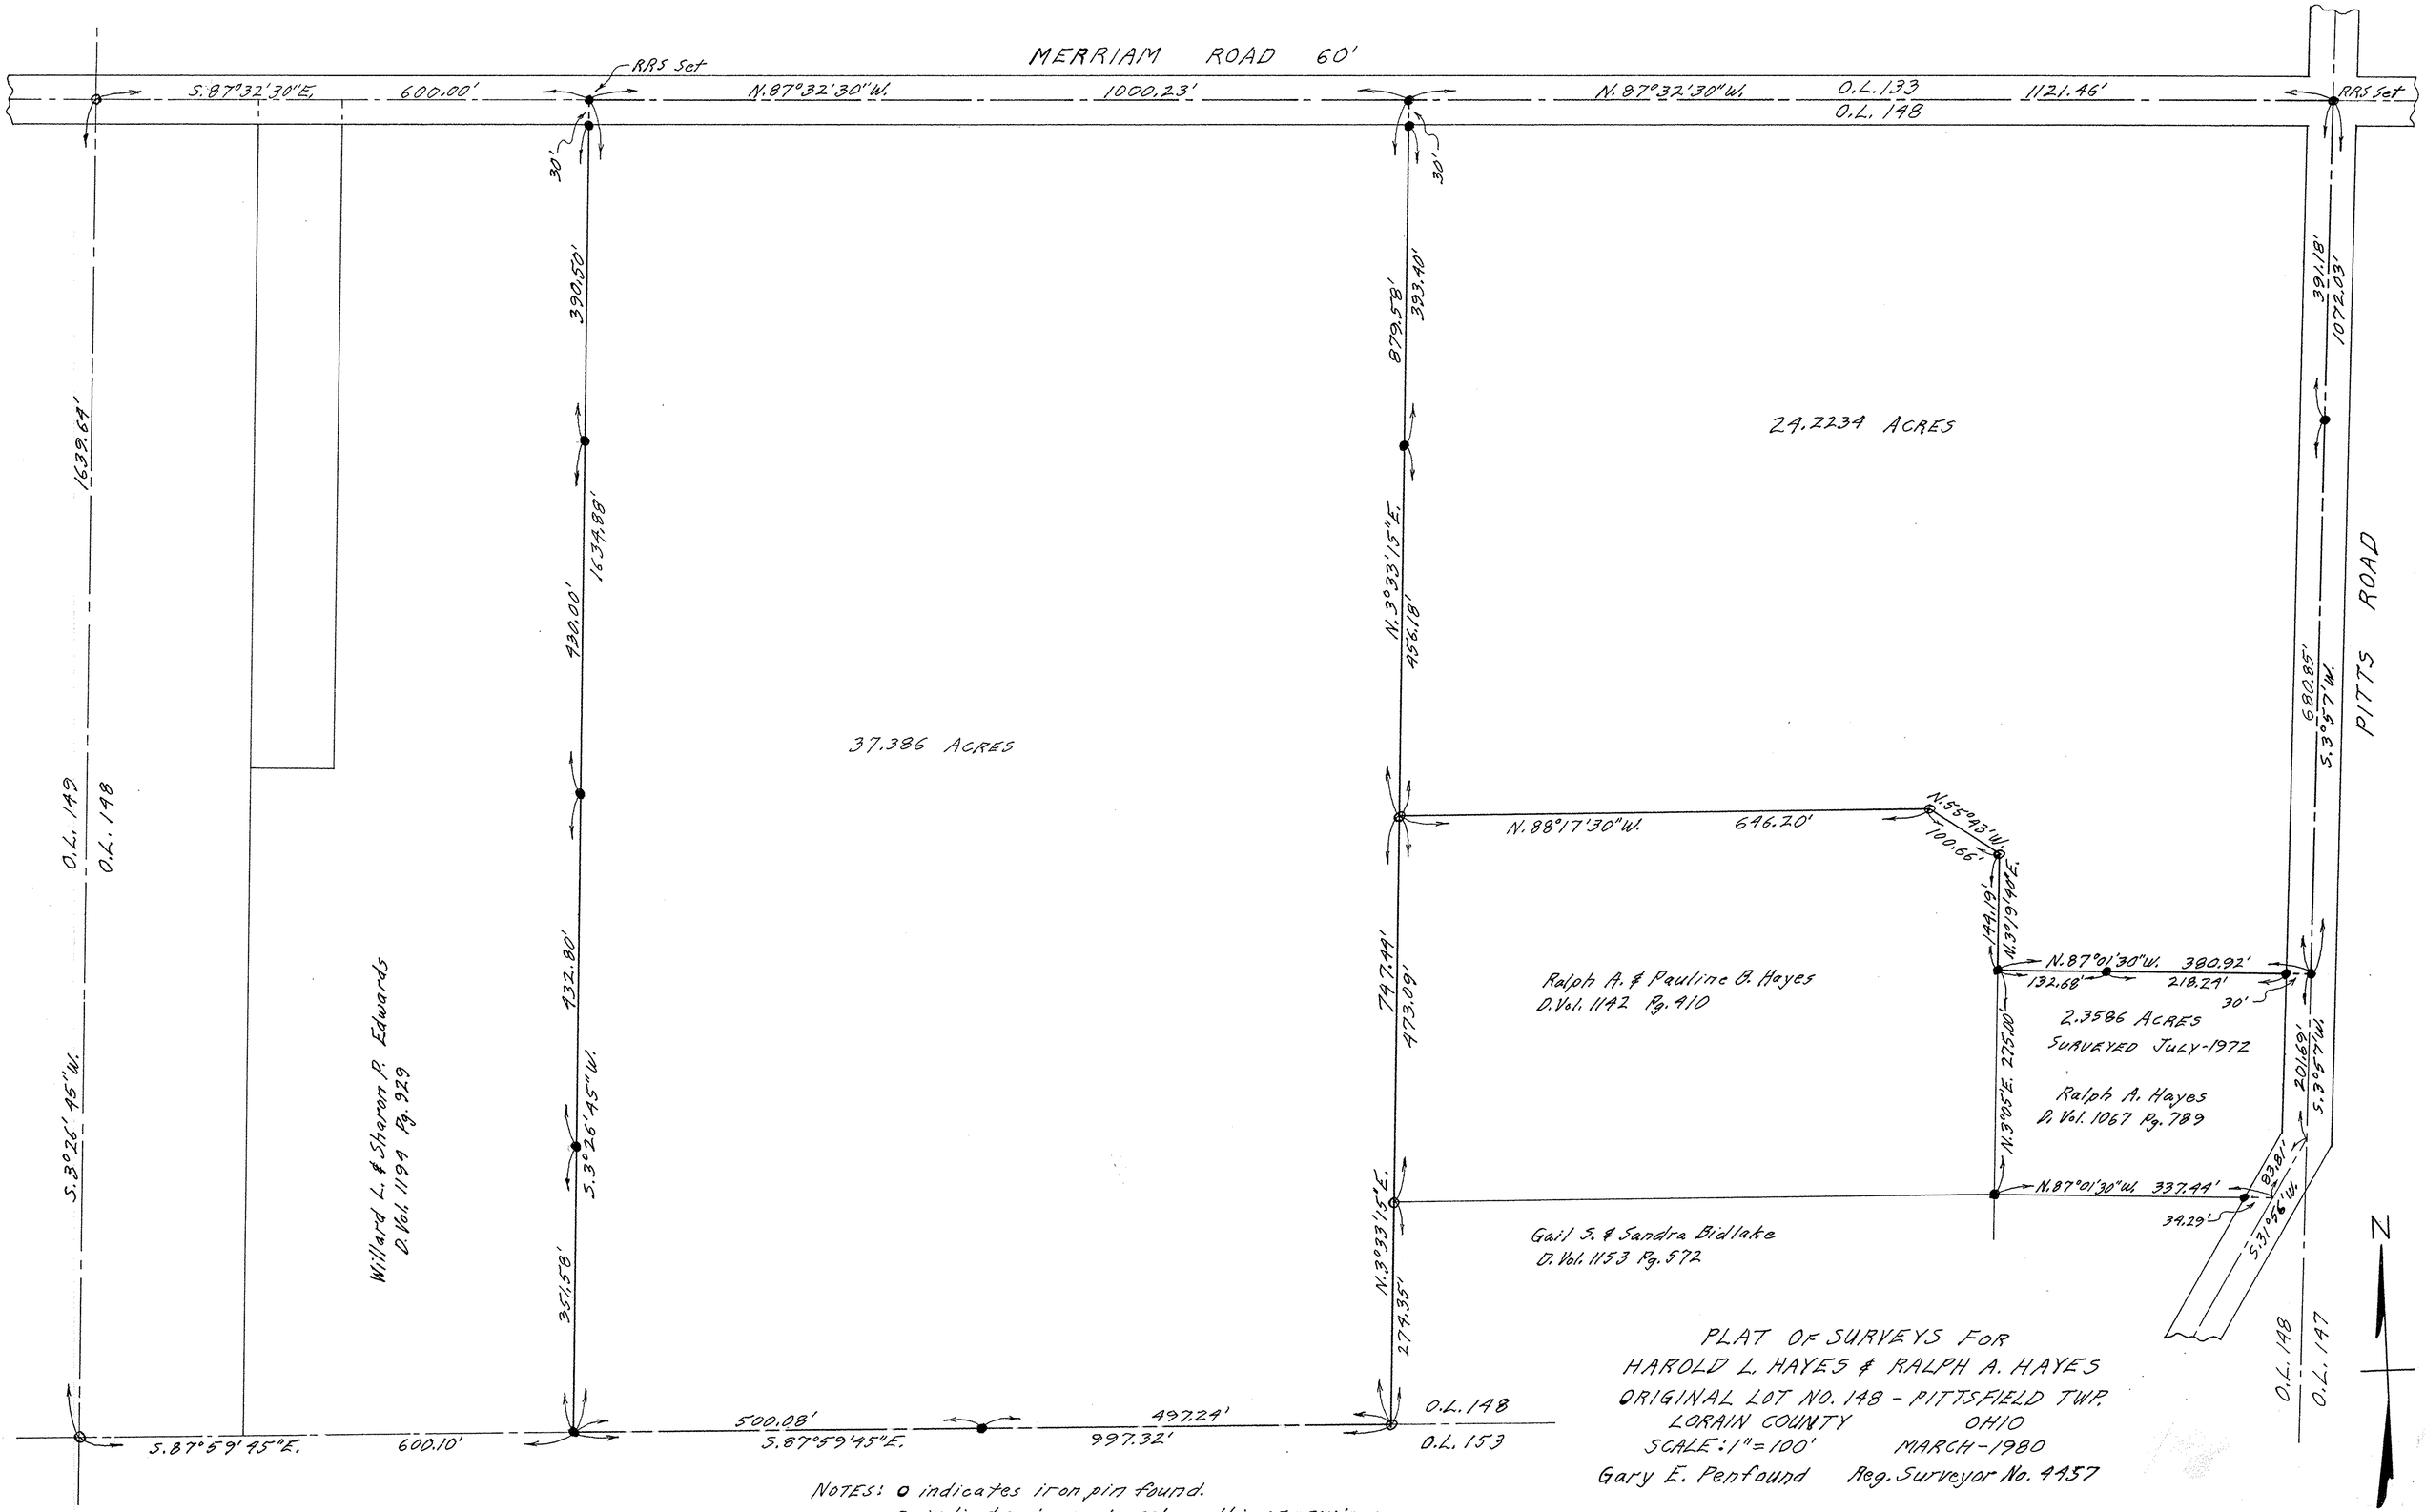

PLAT OF SURVEYS FOR
HAROLD L. HAYES & RALPH A. HAYES
ORIGINAL LOT NO. 148 - PITTSFIELD TWP.
LORAIN COUNTY OHIO
SCALE: 1" = 100' MARCH-1980
Gary E. Penfound Reg. Surveyor No. 4457

NOTES: o indicates iron pin found.
● indicates iron pin set on this or previous surveys unless otherwise designated.

14-00-148