PLAT OF SURVEYS FOR
STANLEY & LORETTA McALPIN

ORIGINAL LOT No. 100 EATON TOWNSHIP
ORIGINAL LOT No. 1 GRAFTON TOWNSHIP
GRAFTON VILLAGE
LORAIN COUNTY OHIO
SCALE: 1" = 100' DECEMBER 1974
Gary E. Penfound Reg. Surveyor No. 4457

PARCEL "C" SURVEYED SEPTEMBER 28-1976

NOTES: ● indicates iron pin set unless otherwise designated.
○ indicates Railroad Spike set unless otherwise designated.

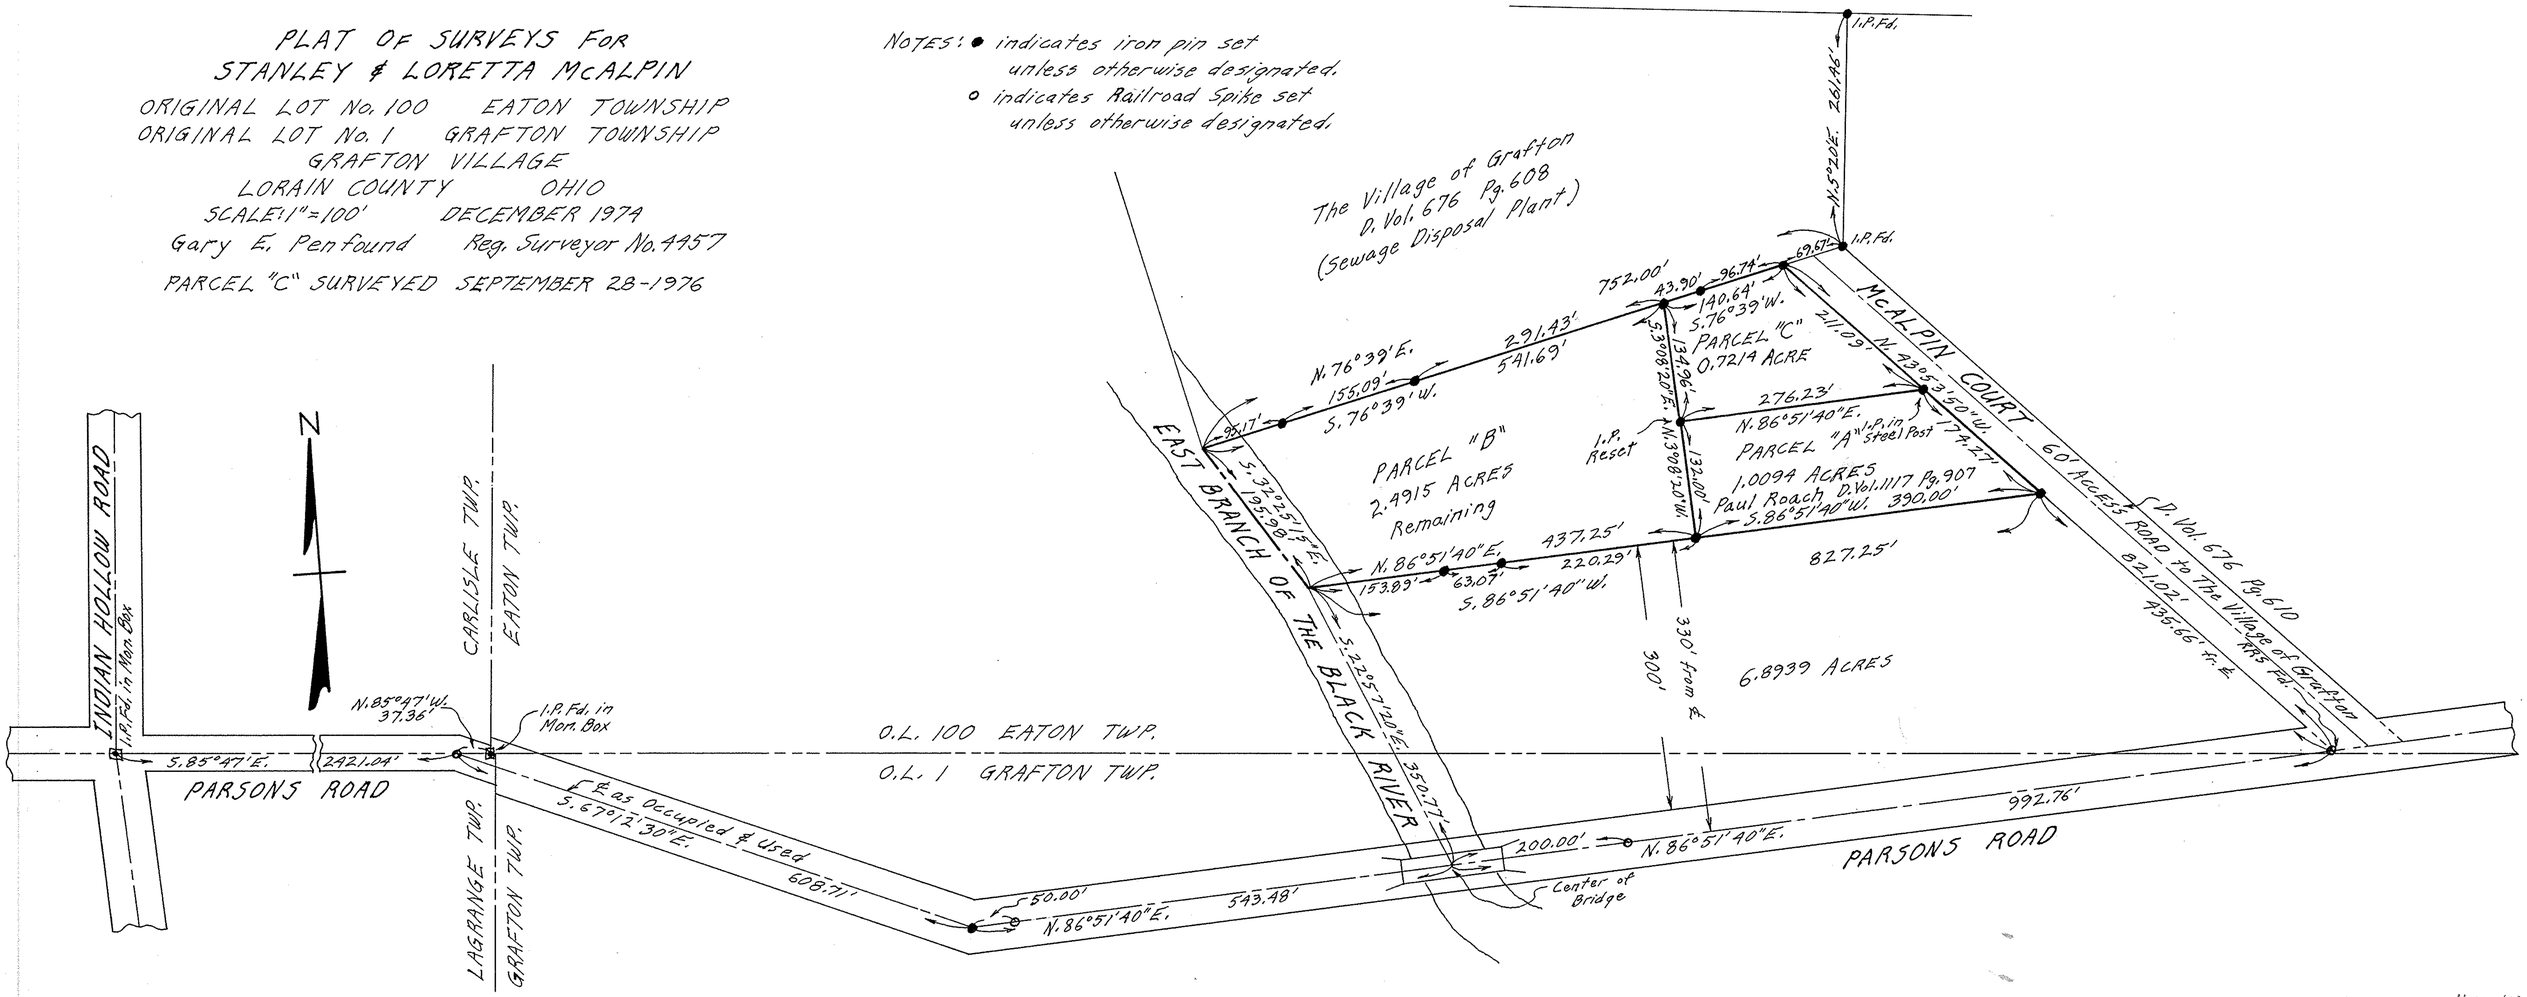

11-00-100