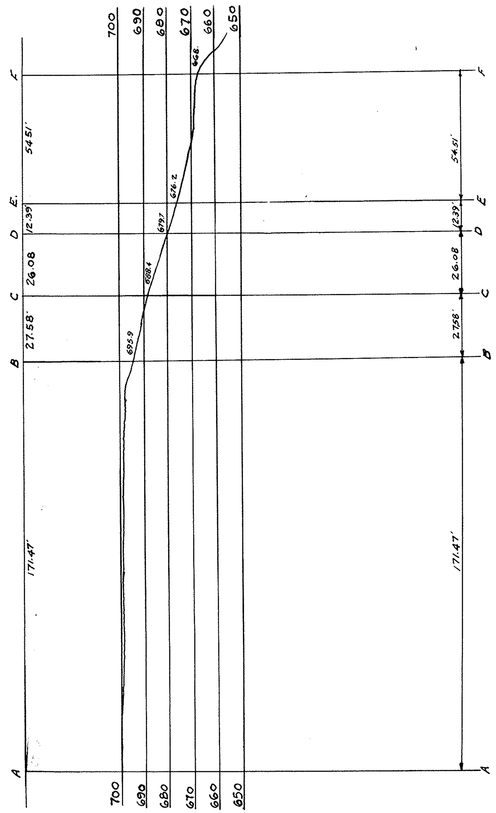

PROFILE ON CONTROL LINE A-F
SCALE 1"=30' HORIZONTAL 1"=30' VERTICAL

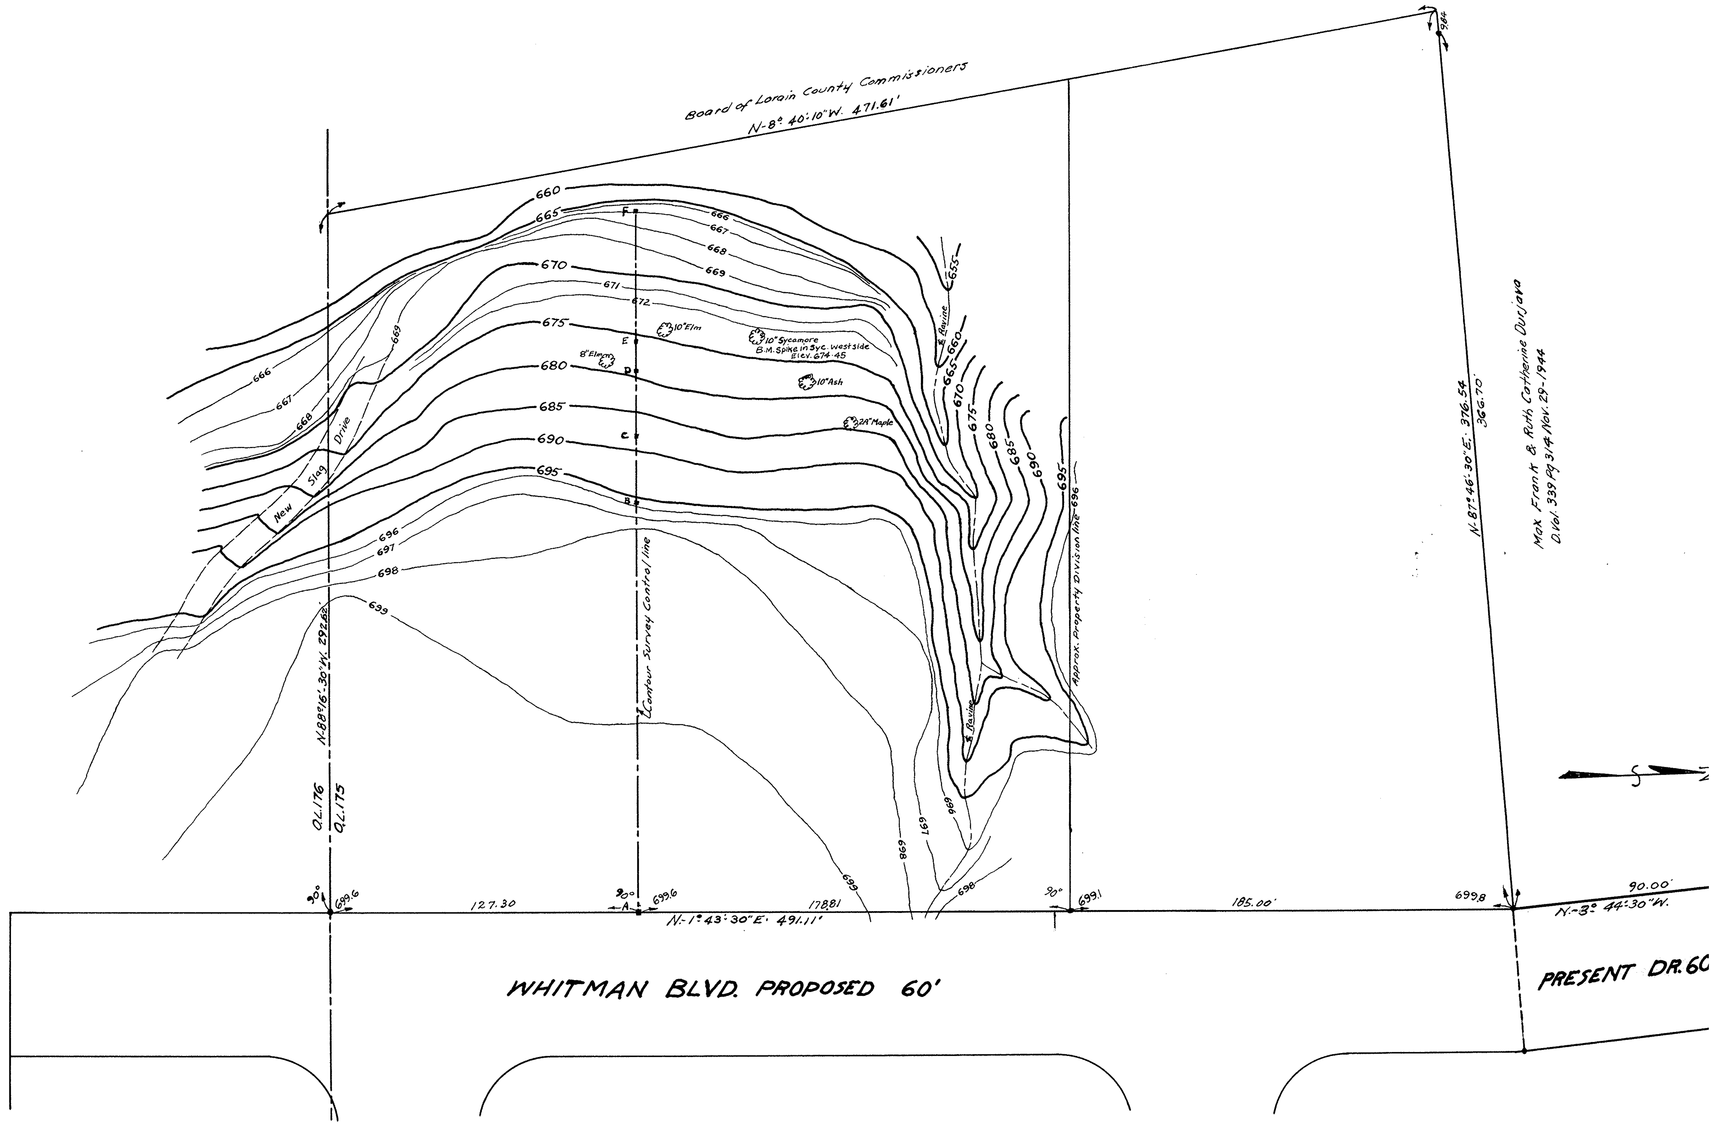

CONTOUR & TOPOGRAPHICAL
MAP OF M. E. WHITMAN PROPERTY
O.L. 175 & 176 ELYRIA TOWNSHIP
EAST OF BLACK RIVER
LORAIN COUNTY OHIO
SCALE 1"=30' JAN. 25-1956
C.E. Penfound Registered Surveyor