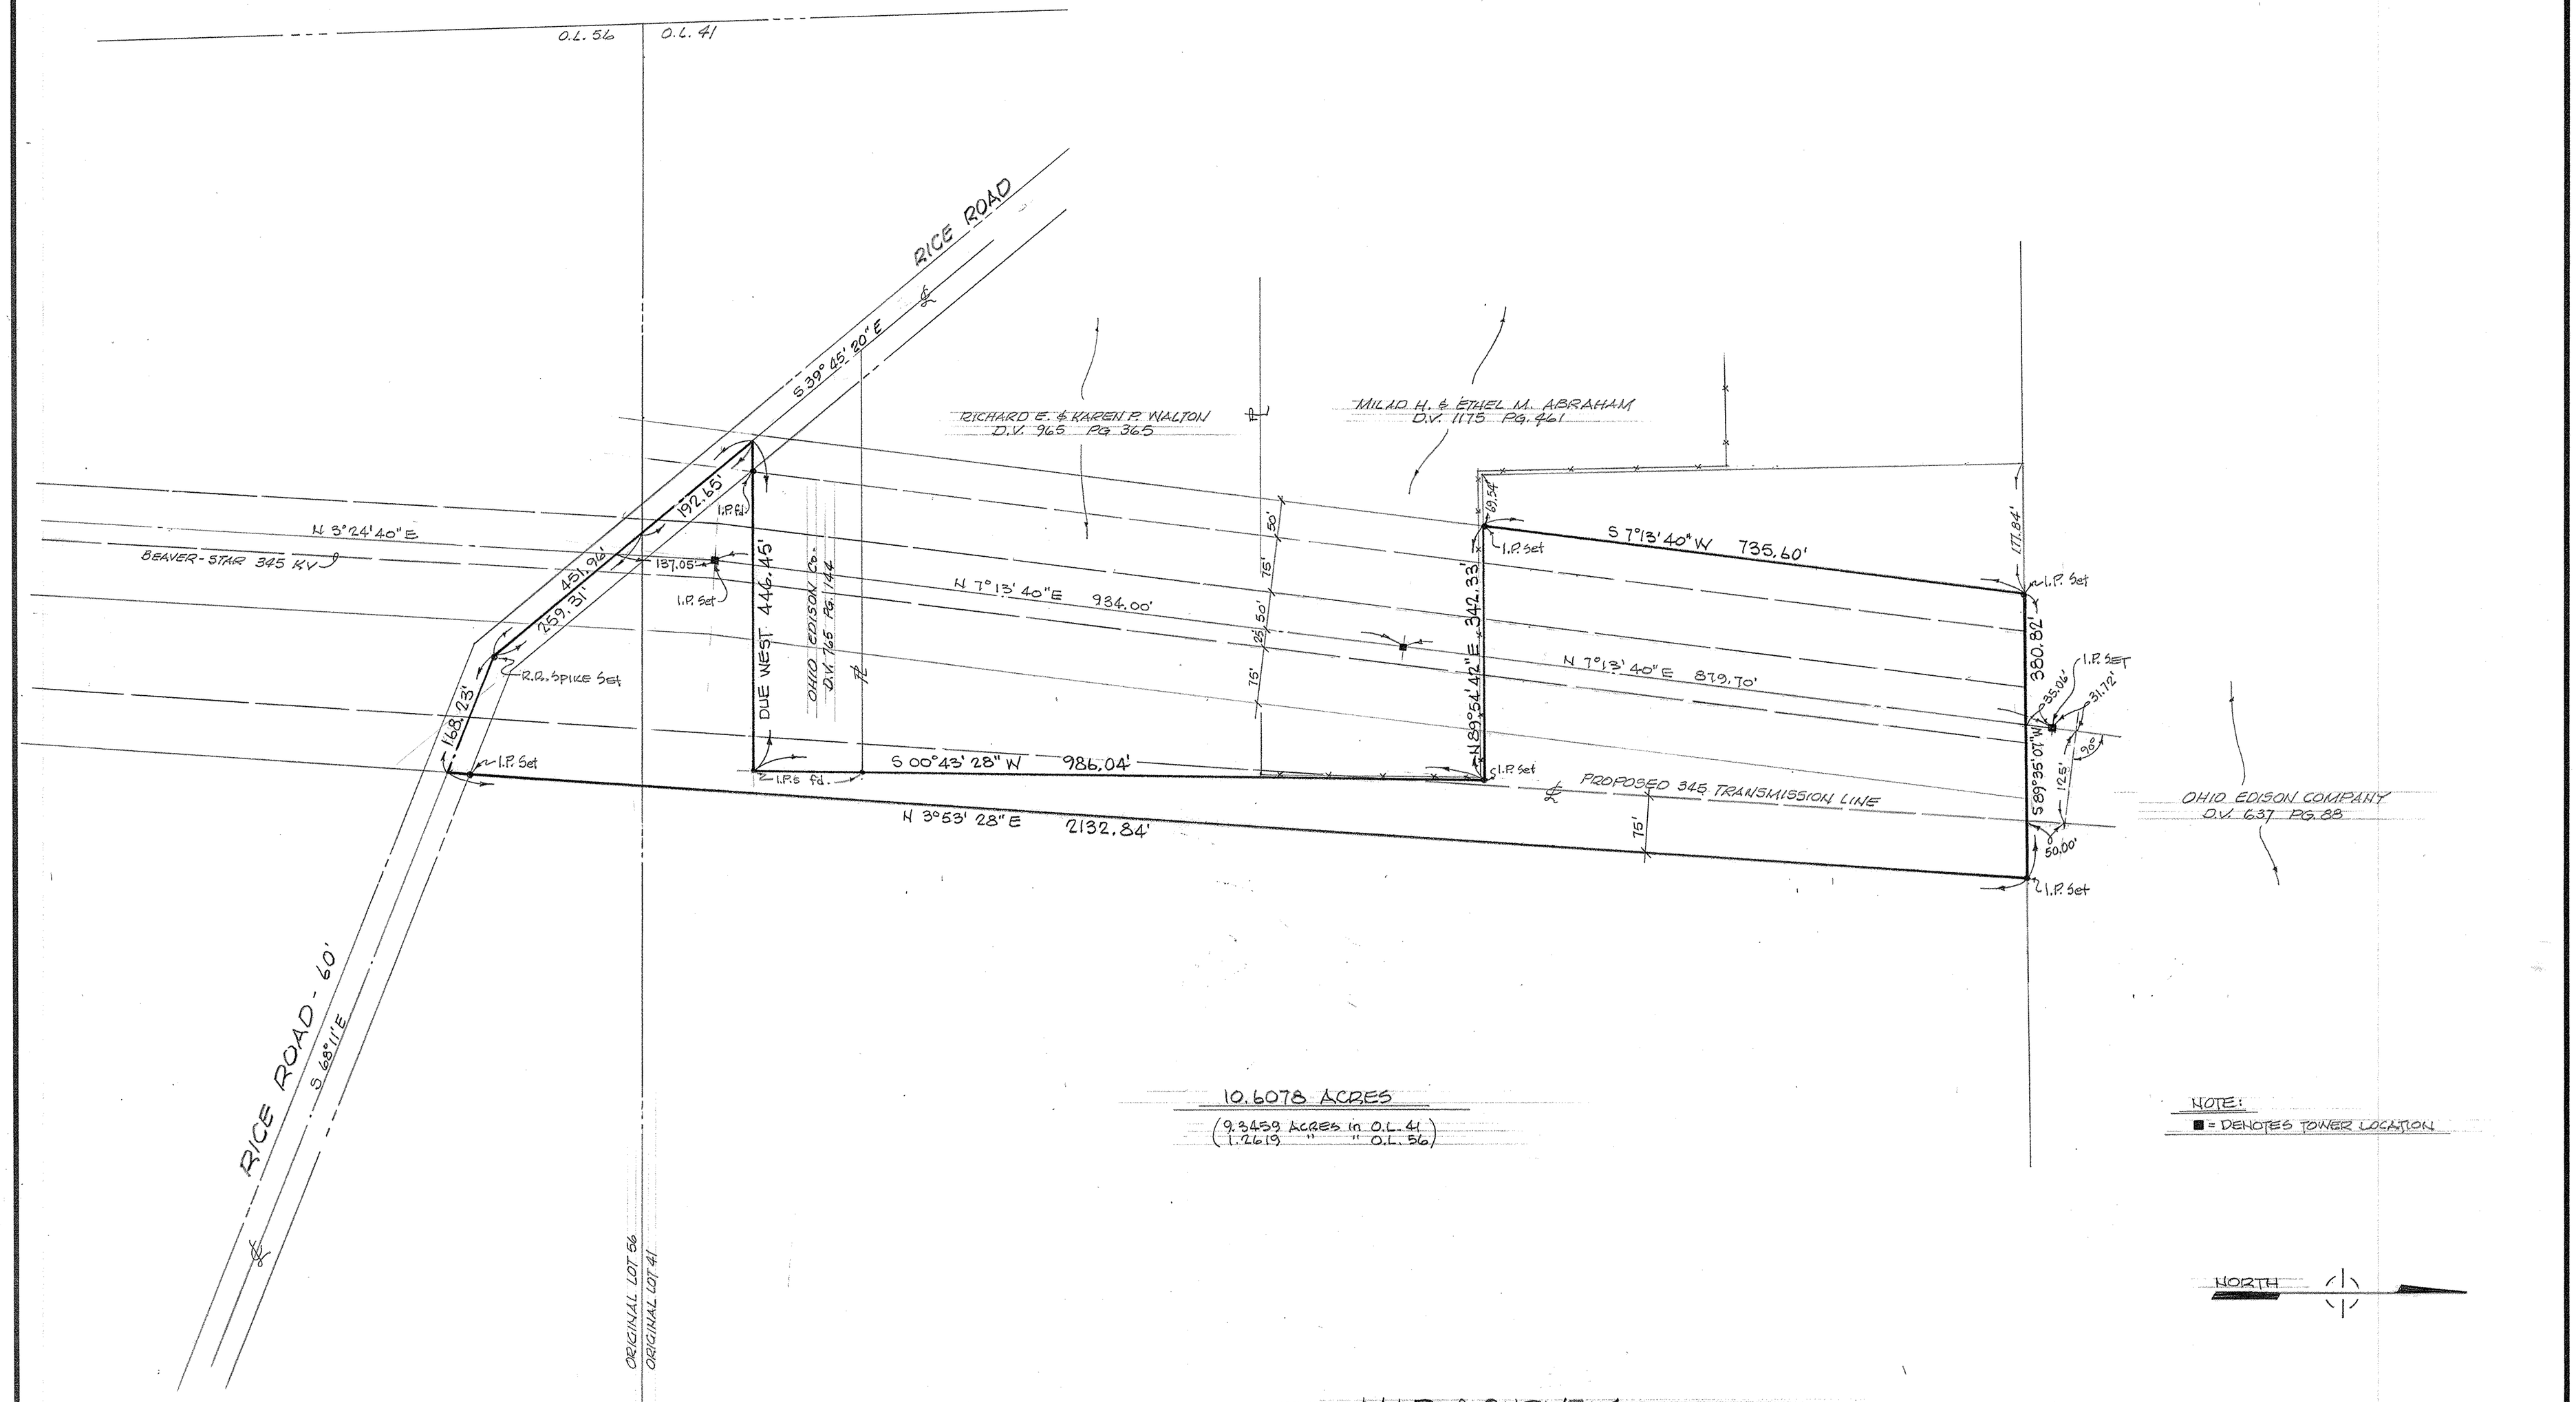

10.6078 ACRES

(9.3459 ACRES in O.L. 41
1.2619 " " O.L. 56)

NOTE:
■ = DENOTES TOWER LOCATION

MAP of SURVEY

PREPARED FOR OHIO EDISON COMPANY

PARTS of ORIGINAL BROWNHELM TWP. LOTS Nos. 41 & 56

TOWNSHIP of BROWNHELM, LORAIN COUNTY, OHIO

McGLINCHY AND ASSOCIATES
PROFESSIONAL ENGINEERS AND SURVEYORS
538 WEST BROAD ST. ELYRIA, OHIO

SCALE: 1" = 100' DRAWN BY: D. THOMAS

DATE: JULY 1979 JOB NO: 795275

SHEET 3 of 3

REV. ACREAGE 8-16-79
ADD'NS 11-30-79