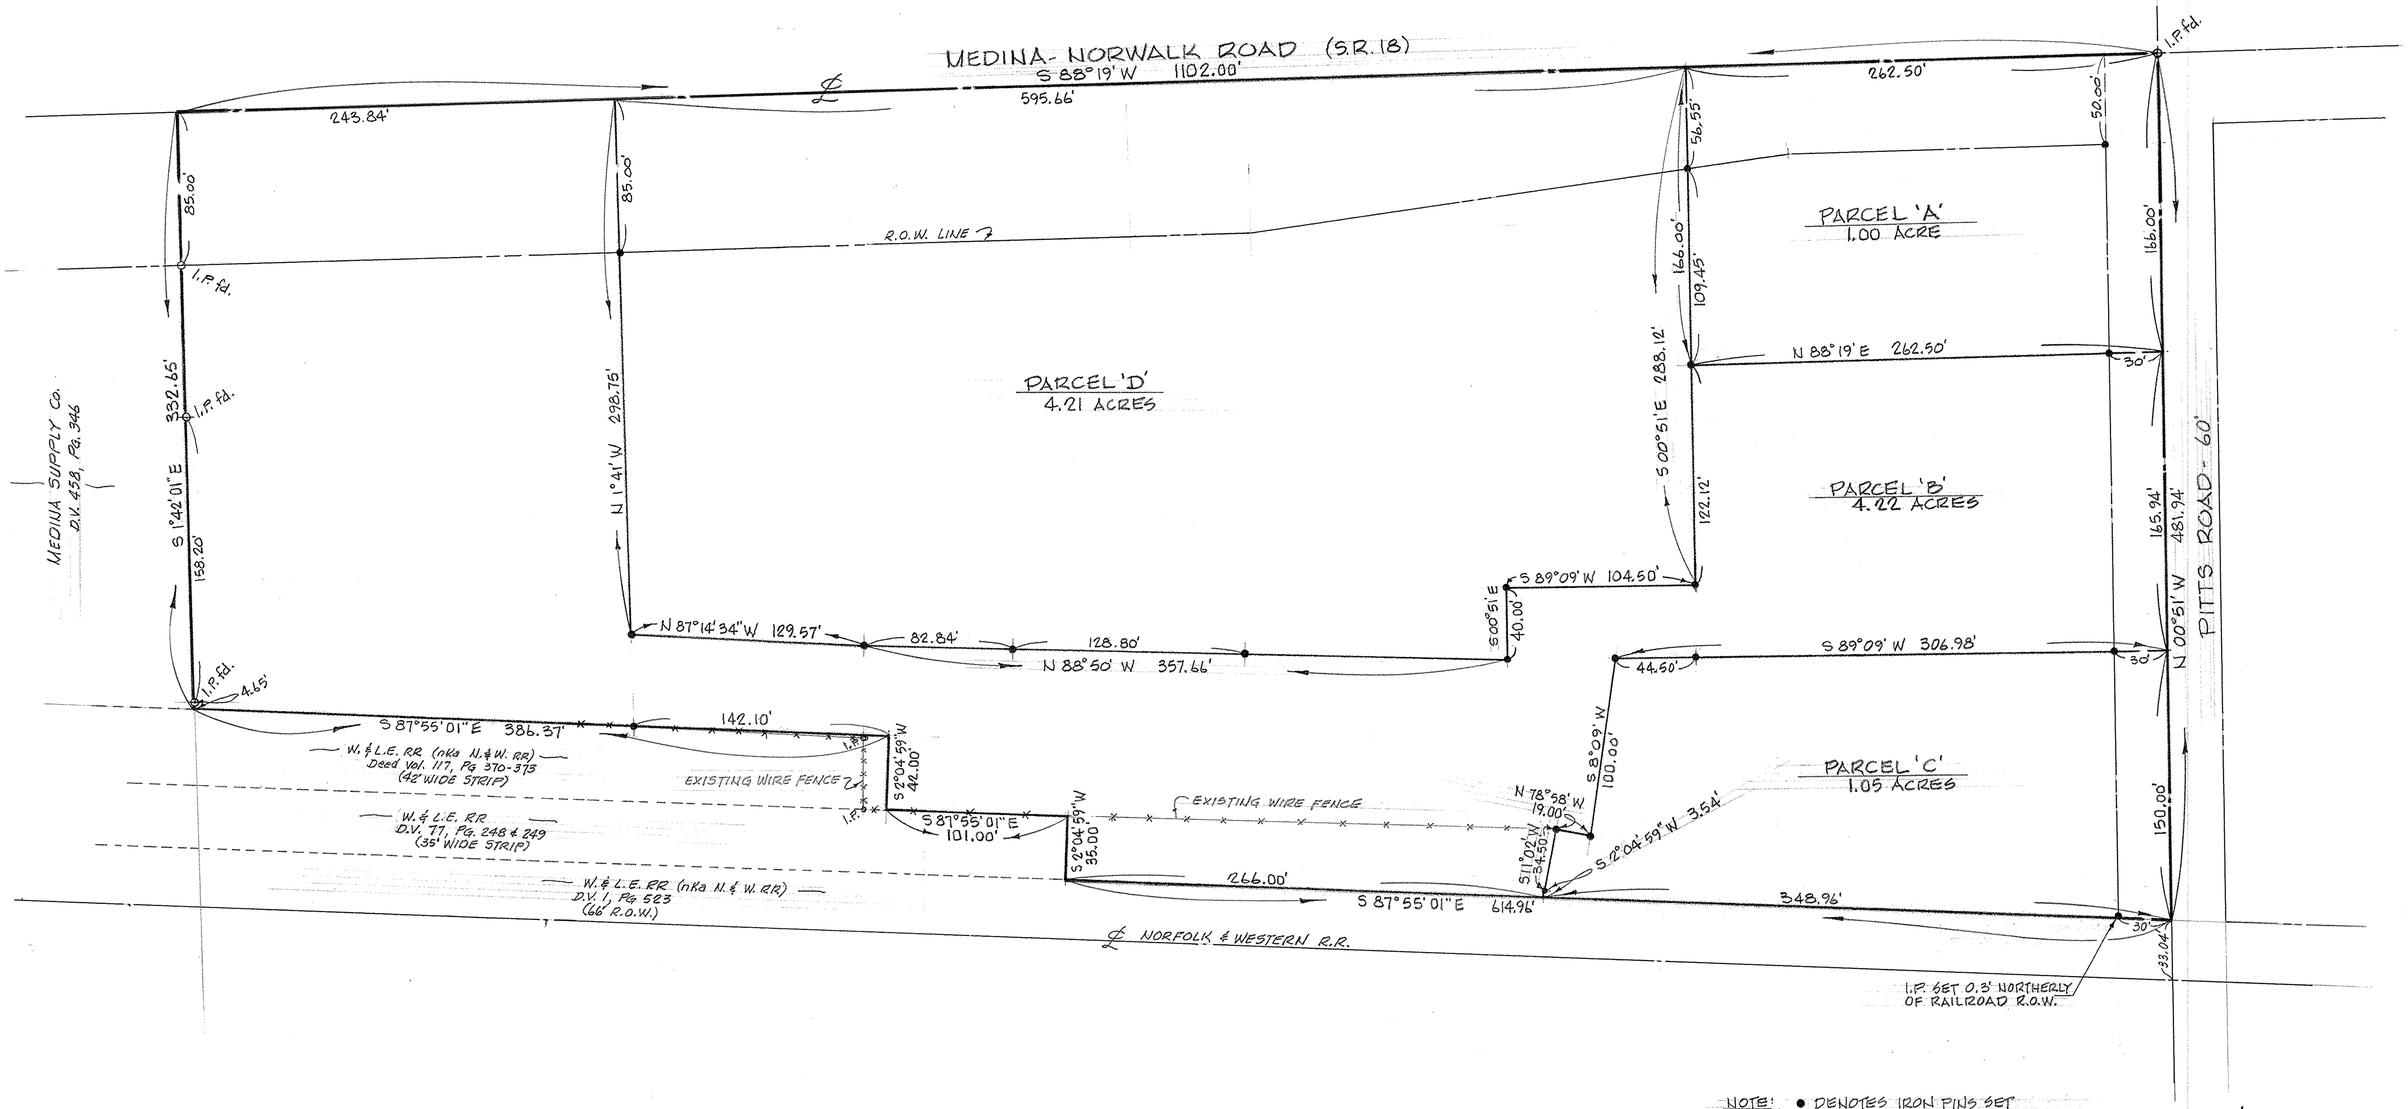

MAP of PROPOSED PARCEL SPLIT

PREPARED FOR STANLEY GLAVICH

PART of ORIGINAL WELLINGTON TOWNSHIP LOT No. 39

TOWNSHIP of WELLINGTON, LORAIN COUNTY, OHIO

McGLINCHY AND ASSOCIATES
PROFESSIONAL ENGINEERS AND SURVEYORS
ELYRIA, OHIO

SCALE: 1" = 40' DRAWN BY: B. THOMAS

DATE: APRIL, 1983 JOB NO: 795008