TOPOGRAPHIC SURVEY for ROBERT E. THOMAS

SHOWING ELEVATIONS ALONG EAST BRANCH OF THE BLACK RIVER IN SECTIONS 6-15-16 & 25 OF CARLISLE TOWNSHIP - LORAIN COUNTY - OHIO

SCALE OF MAP 1" = 600' MAY 1958

GARY E. PENFOUND REGISTERED SURVEYOR NO. 4457

Elevations taken from Bench Marks listed on Pages 47-48, Lorain Co. Engineer's Dept. Field Book No. 200-A.

Abbreviations And Symbols

⊙ indicates point of known elevation
RB - River Bottom
WL - Water Level at time of survey
FL - Flow Line
℄ - Center line

CROSS-SECTION OF RIVER AND SURROUNDING GROUND AT SITE OF PROPOSED DAM
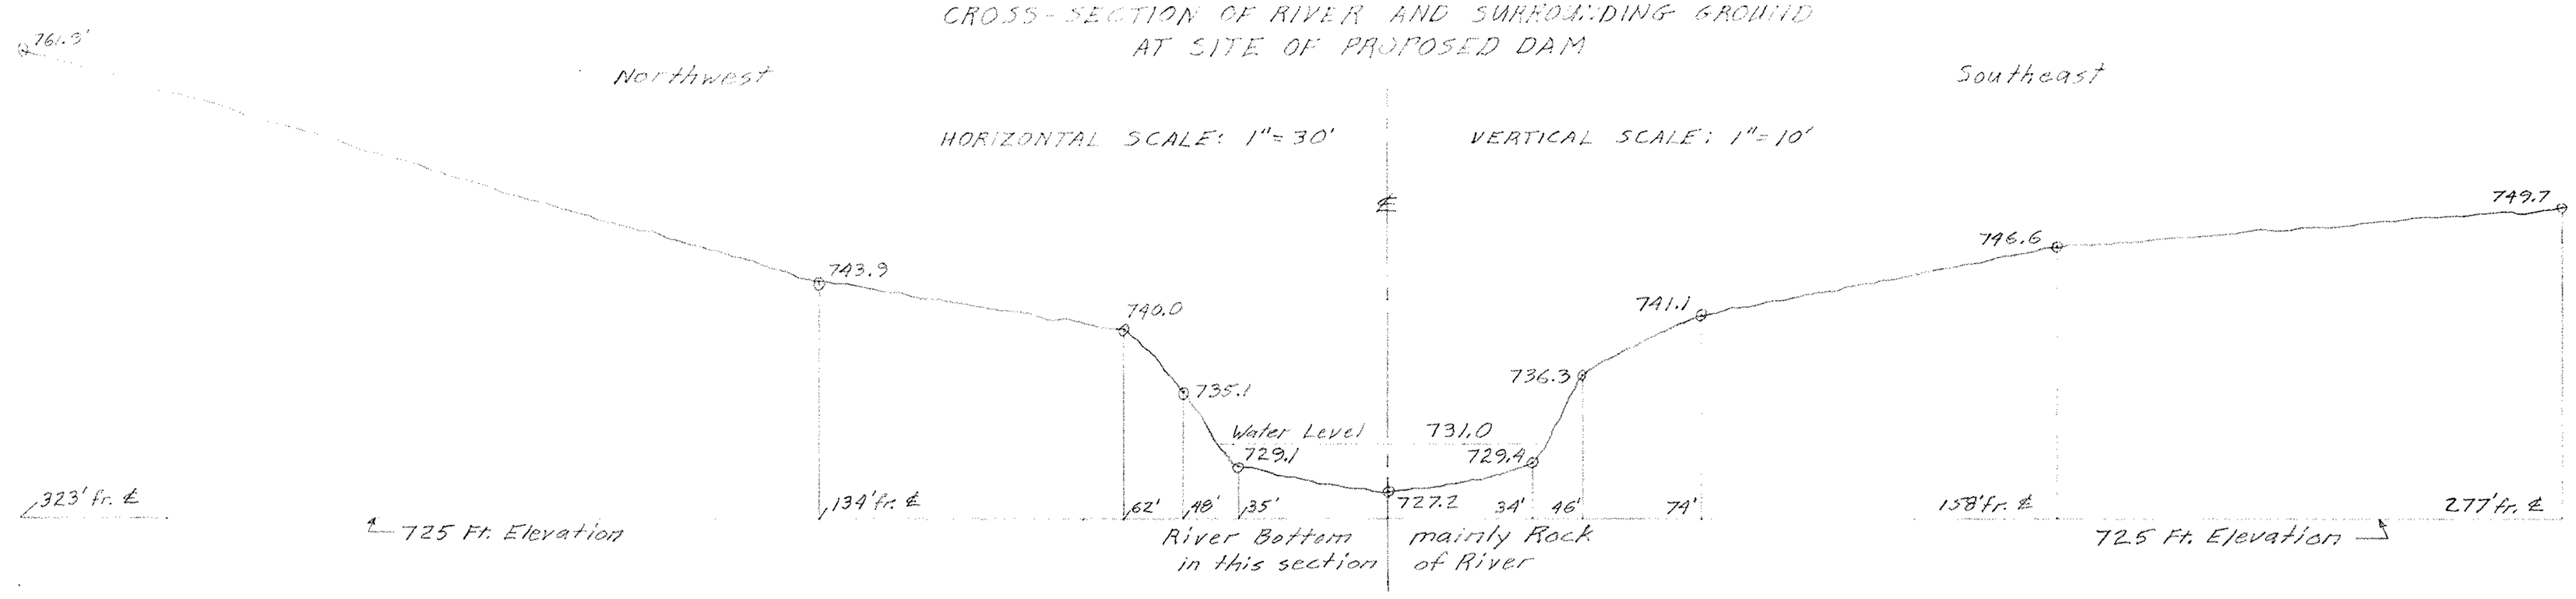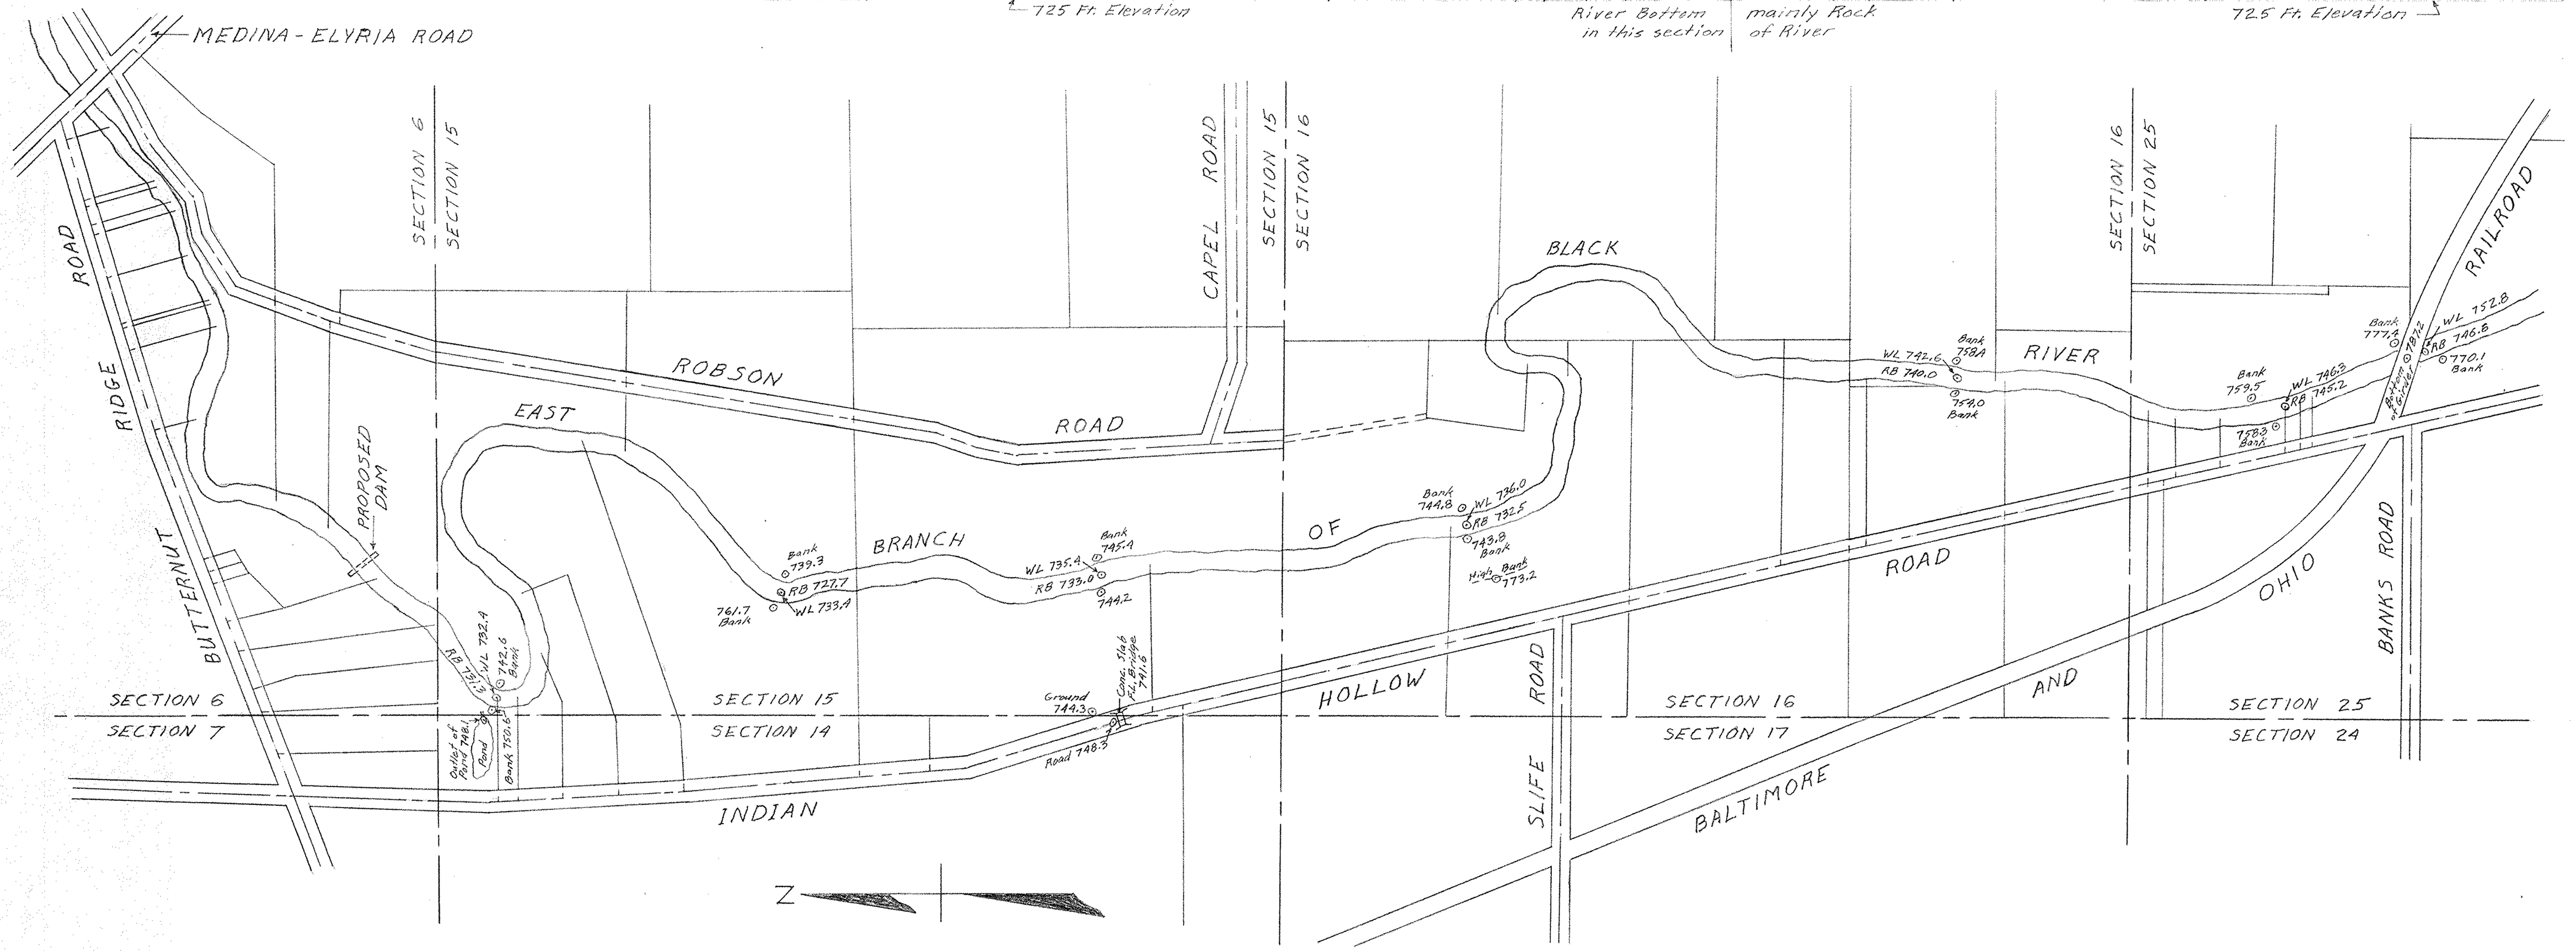
HORIZONTAL SCALE: 1" = 30' VERTICAL SCALE: 1" = 10'