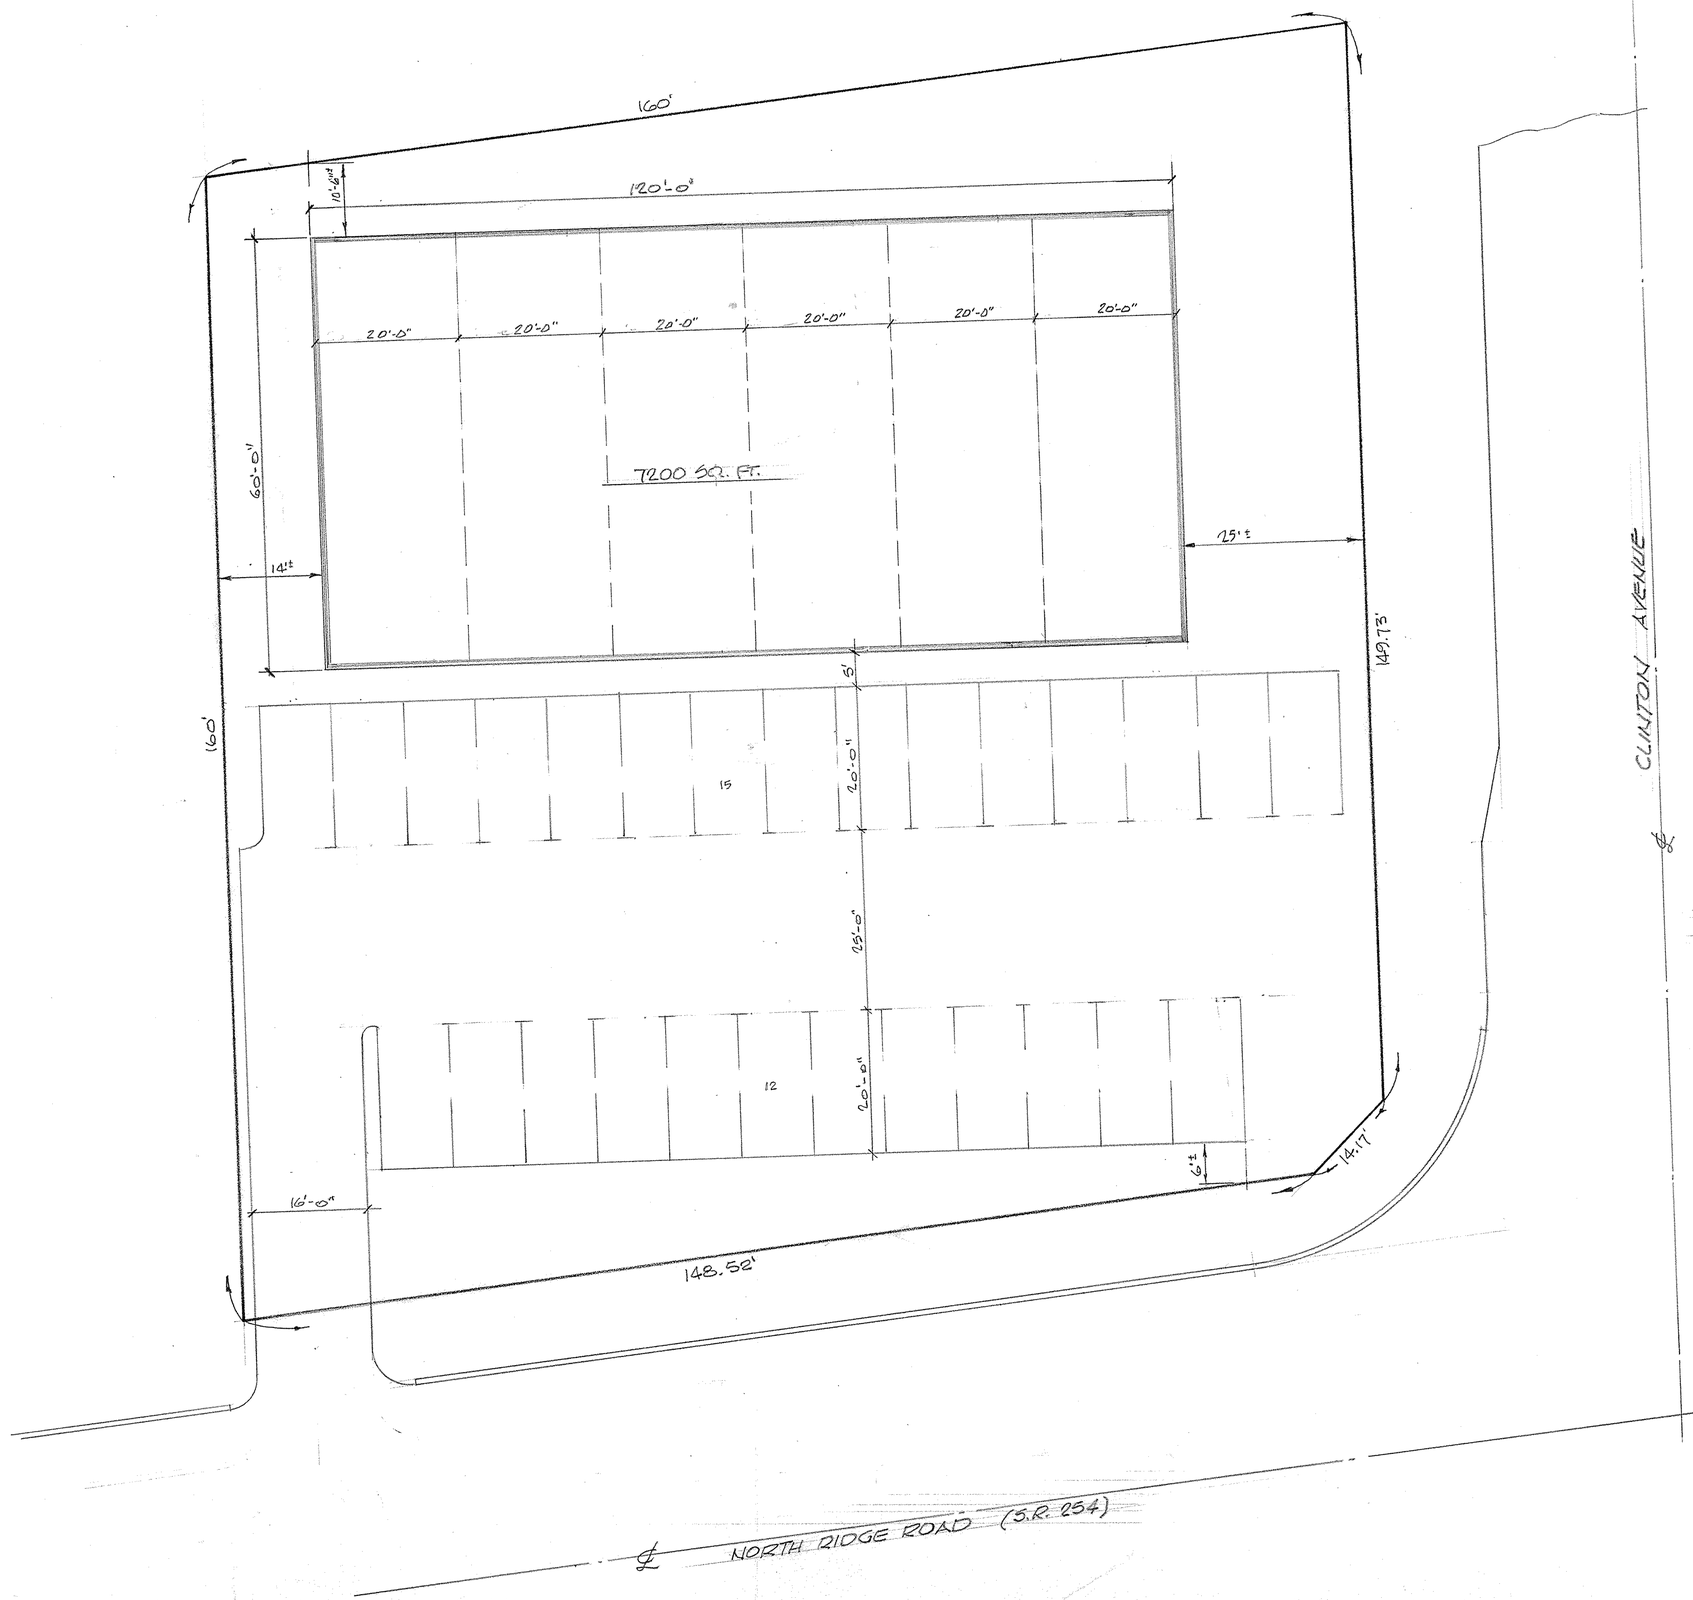


# PLOT PLAN
## PROPOSED OFFICE BUILDING

PREPARED FOR THEO MOLAS

PART of ORIGINAL SHEFFIELD TWP. LOT No. 110
TOWNSHIP of SHEFFIELD, LORAIN COUNTY, OHIO

McGLINCHY AND ASSOCIATES
PROFESSIONAL ENGINEERS AND SURVEYORS
538 WEST BROAD ST. ELYRIA, OHIO

SCALE: 1" = 10' DRAWN BY: P.D. THOMAS
DATE: FEB 1980 JOB NO: 806195
REV FEB 20 1980