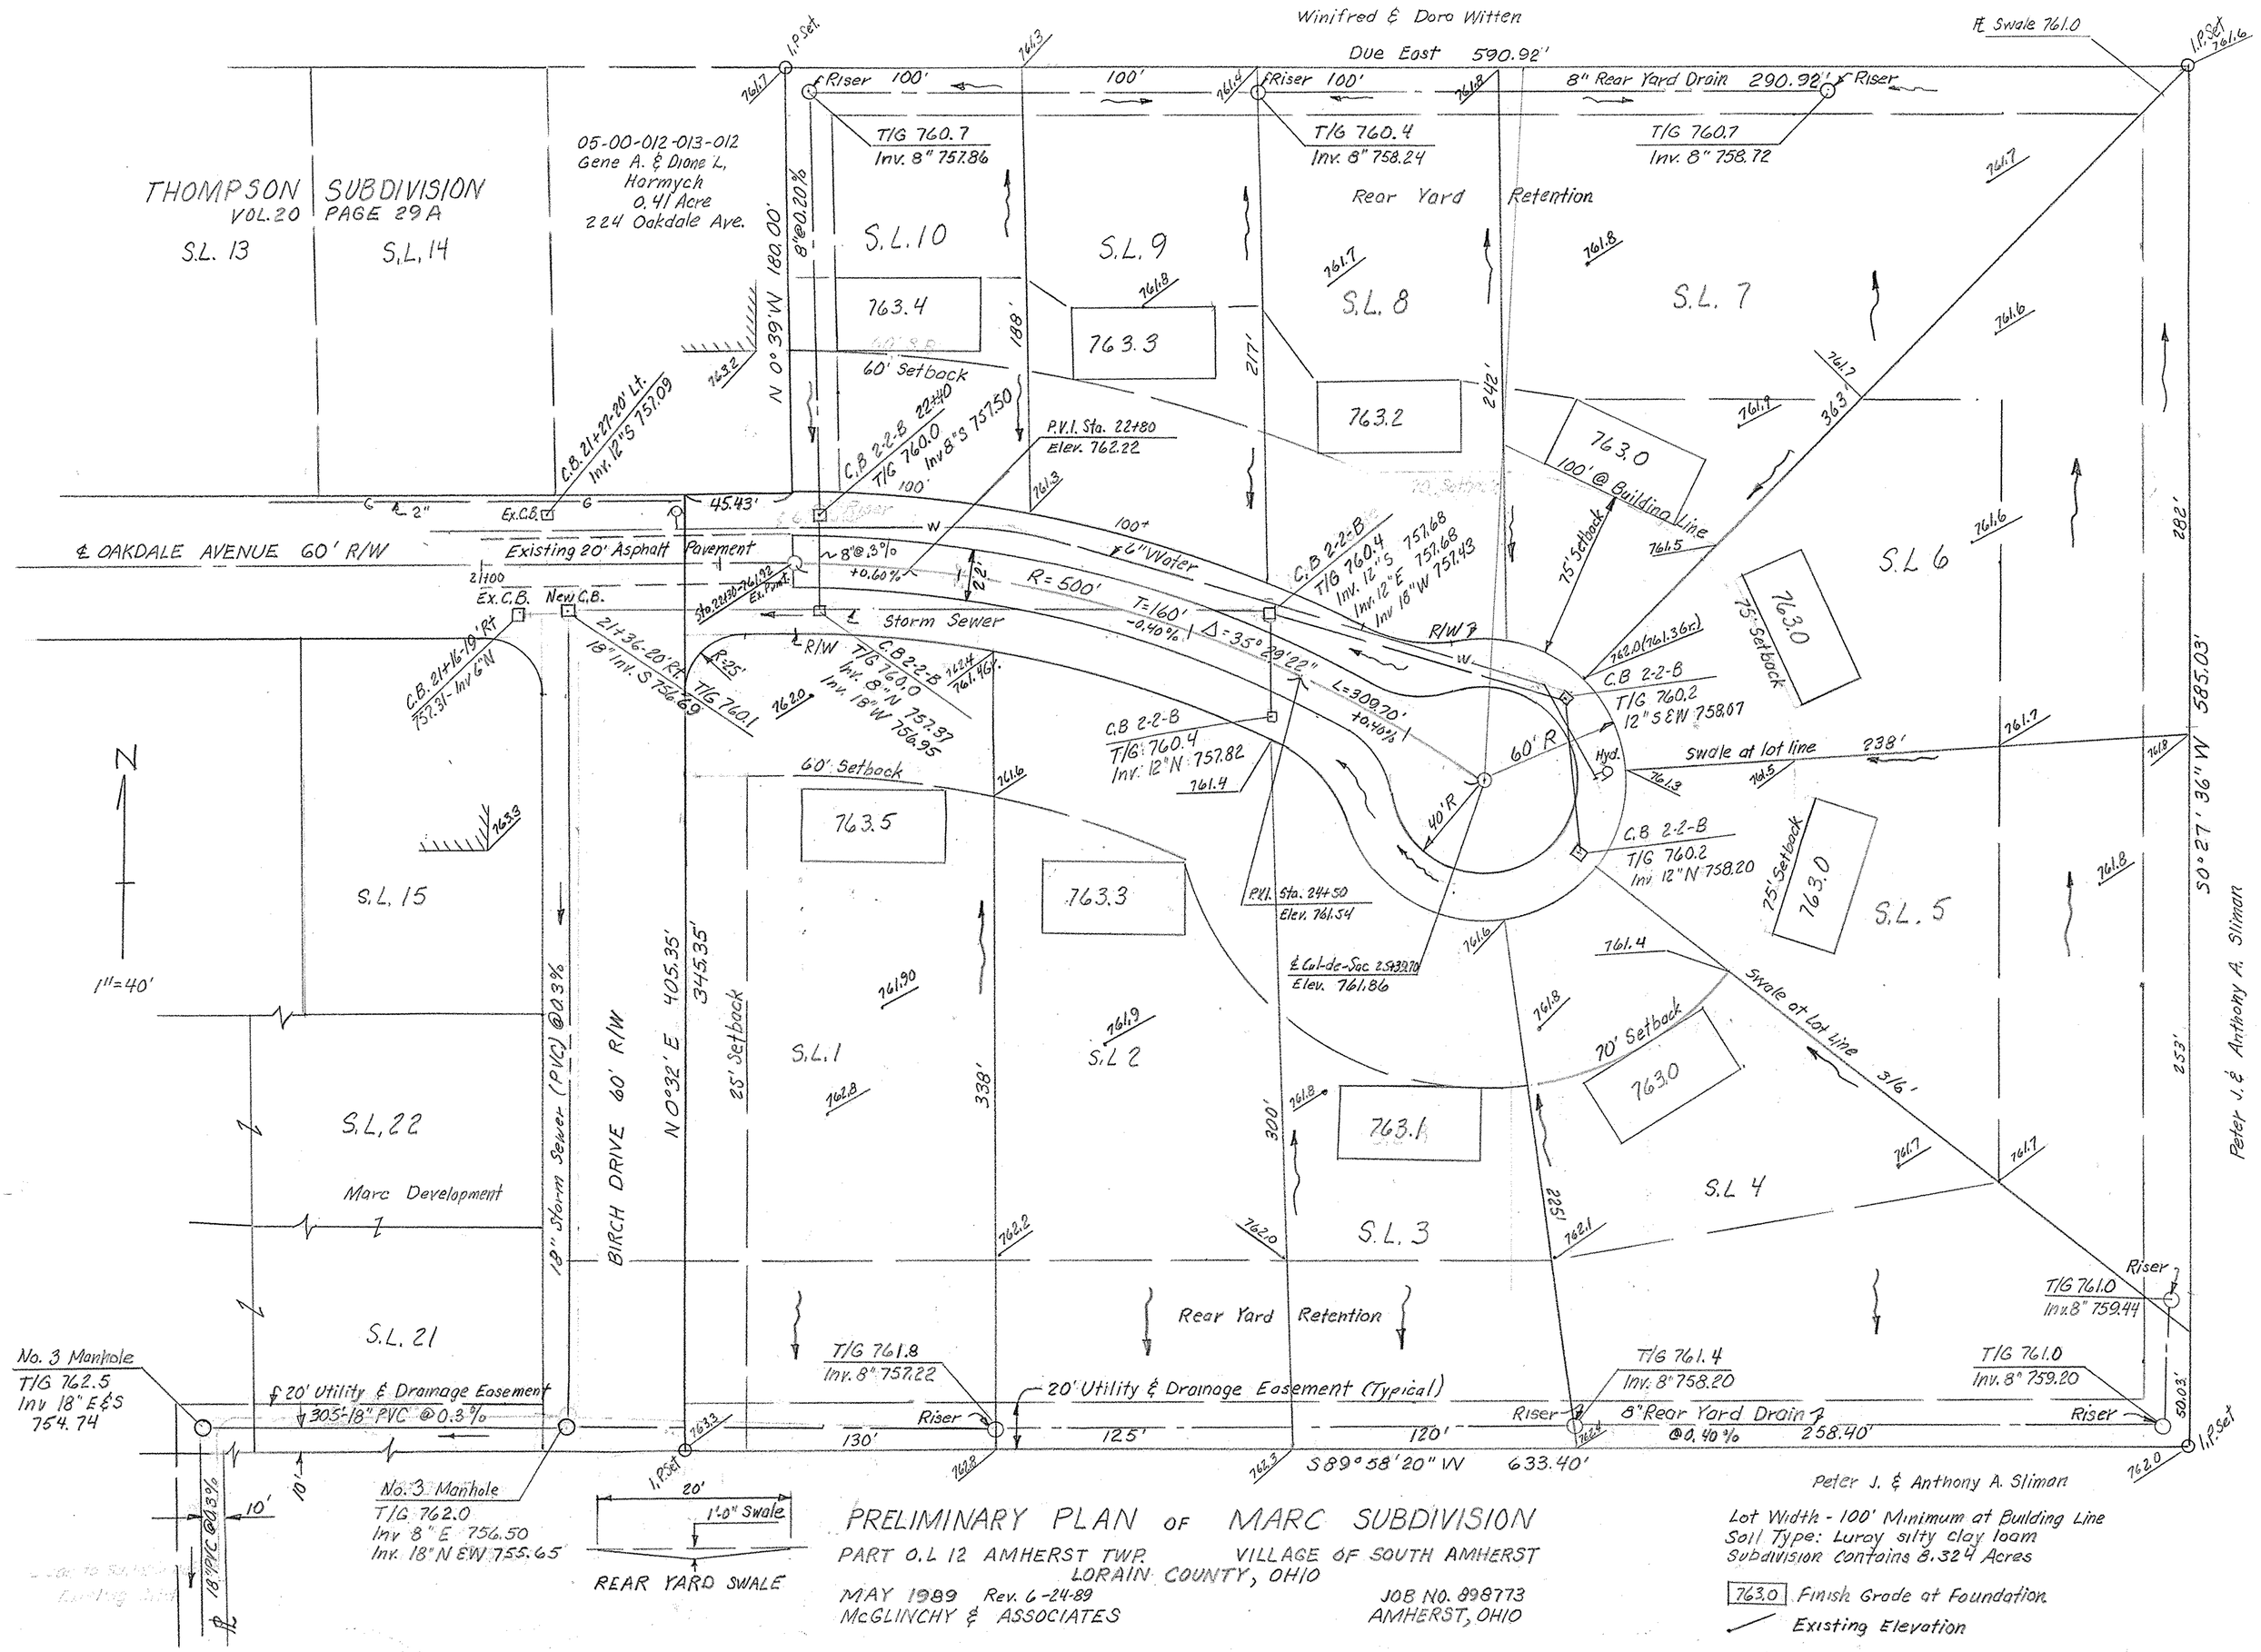

PRELIMINARY PLAN OF MARC SUBDIVISION

PART O.L 12 AMHERST TWP. VILLAGE OF SOUTH AMHERST
LORAIN COUNTY, OHIO

MAY 1989 Rev. 6-24-89
McGLINCHY & ASSOCIATES

JOB NO. 898773
AMHERST, OHIO

Peter J. & Anthony A. Sliman

Lot Width - 100' Minimum at Building Line
Soil Type: Luray silty clay loam
Subdivision Contains 8.324 Acres

763.0 Finish Grade at Foundation
Existing Elevation