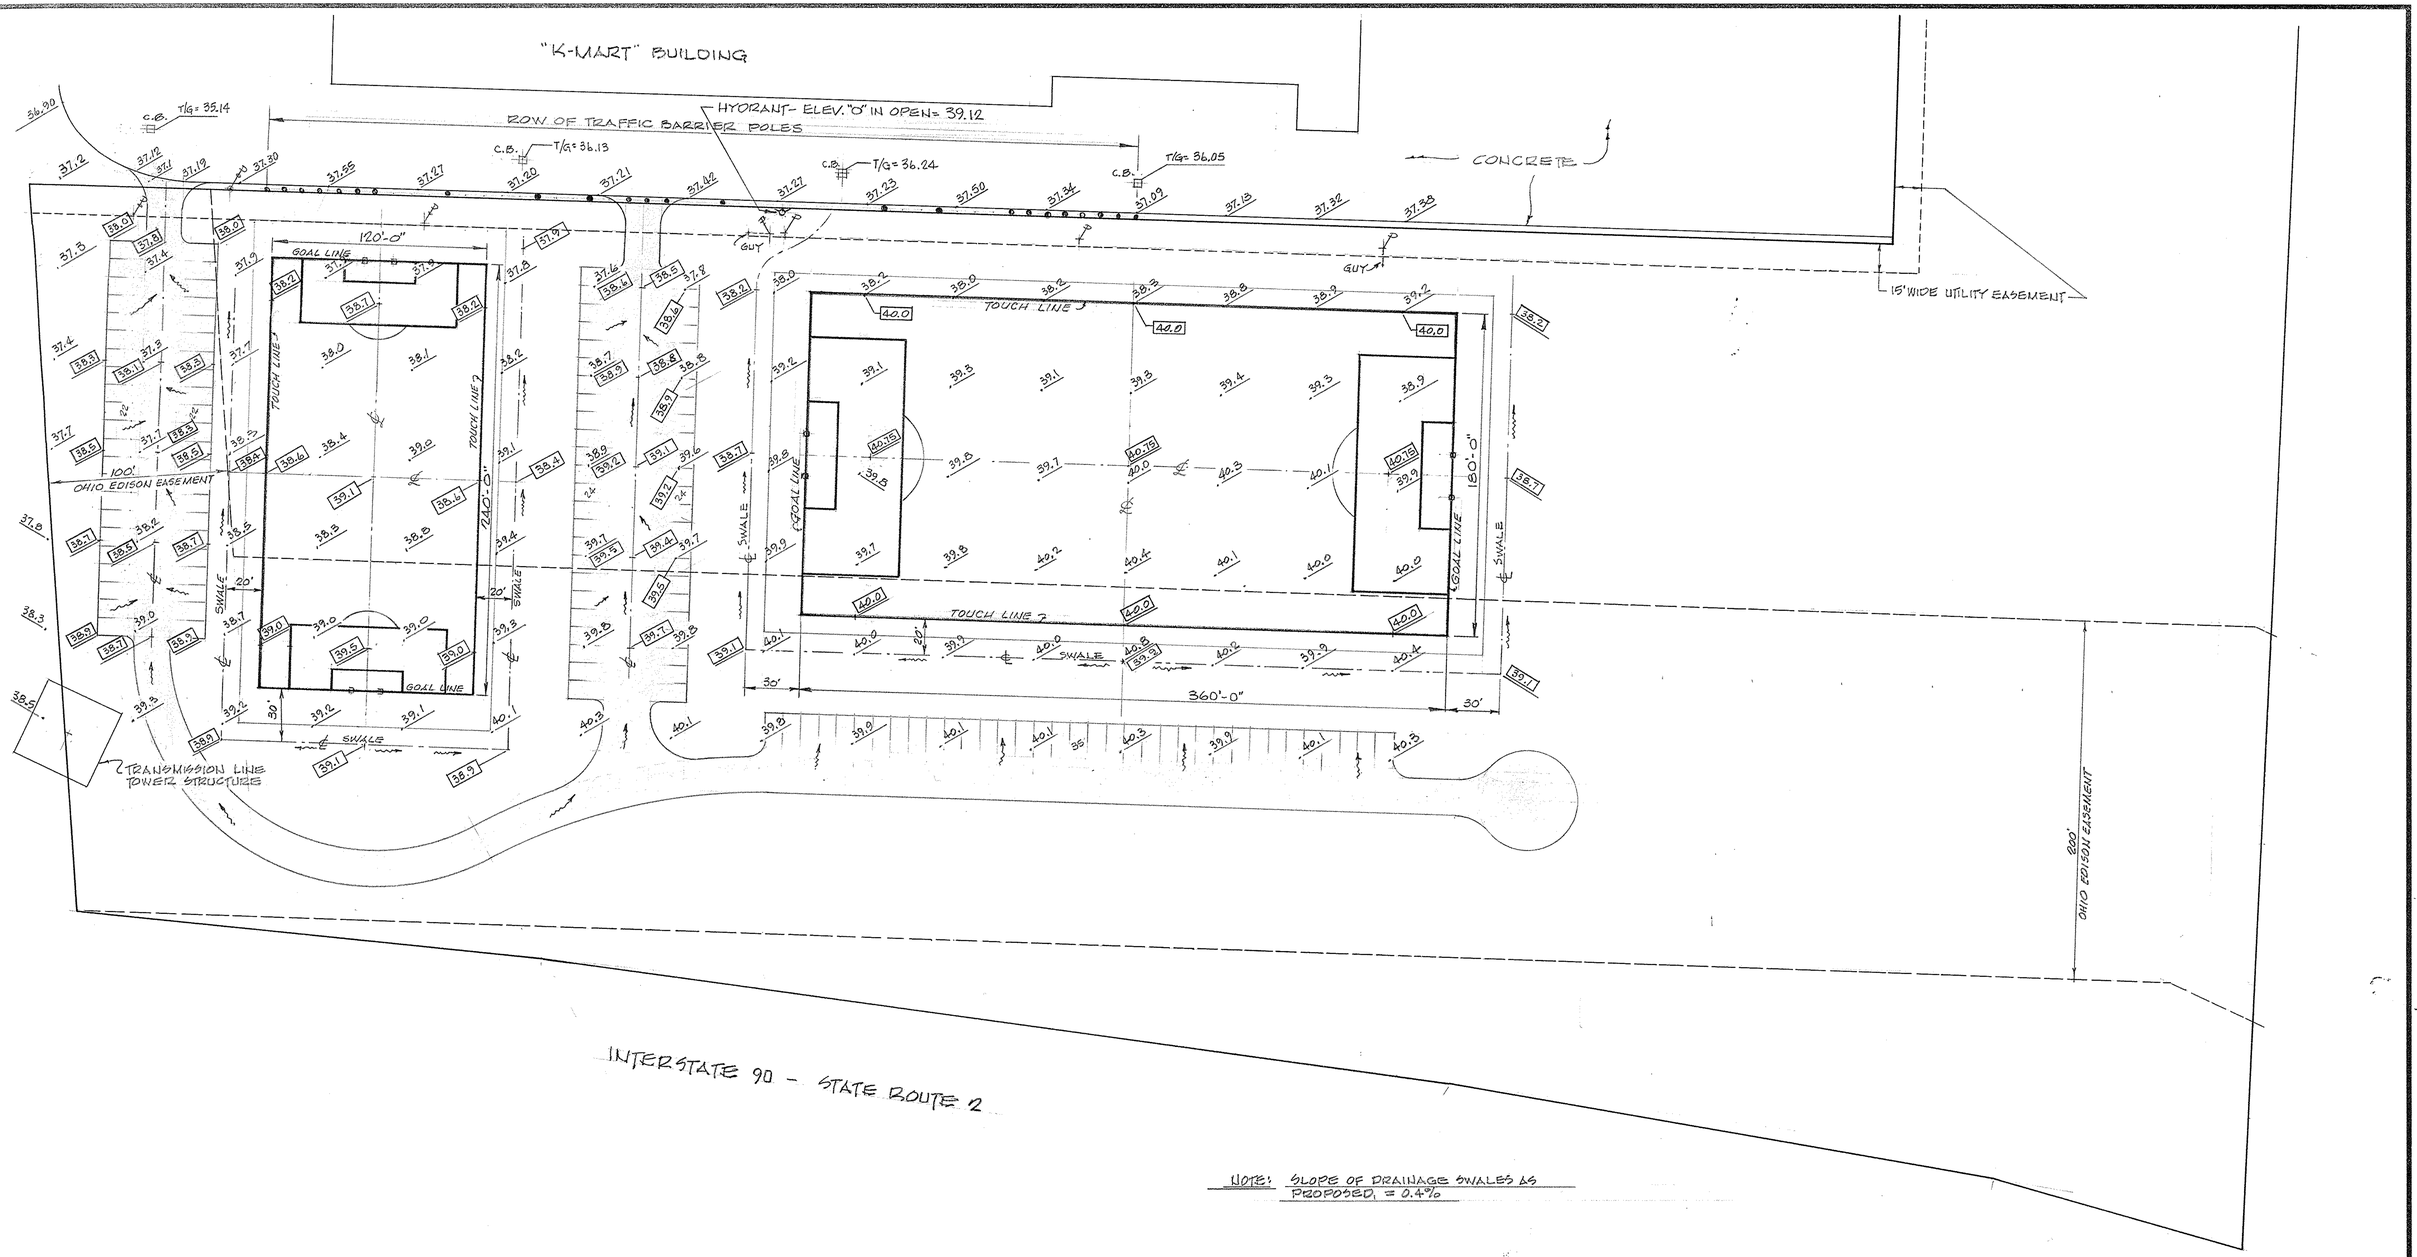

NOTE: SLOPE OF DRAINAGE SWALES AS PROPOSED, = 0.4%

NORTH

NOTE: ADD 600.00' TO ELEVATIONS SHOWN

LEGEND

00.00 = EXISTING GRADES

[00.00] = PROPOSED FINISHED GRADE

MAP of TOPOGRAPHICAL SURVEY

PREPARED FOR THE AMHERST YOUTH SOCCER ASSOCIATION

PART of ORIGINAL AMHERST TOWNSHIP LOT No. 41

CITY of AMHERST LORAIN COUNTY OHIO

McGLINCHY AND ASSOCIATES

PROFESSIONAL ENGINEERS AND SURVEYORS

ELYRIA, OHIO

SCALE: 1" = 40' DRAWN BY: B. THOMAS

DATE: APRIL, 1981 JOB NO: 816732