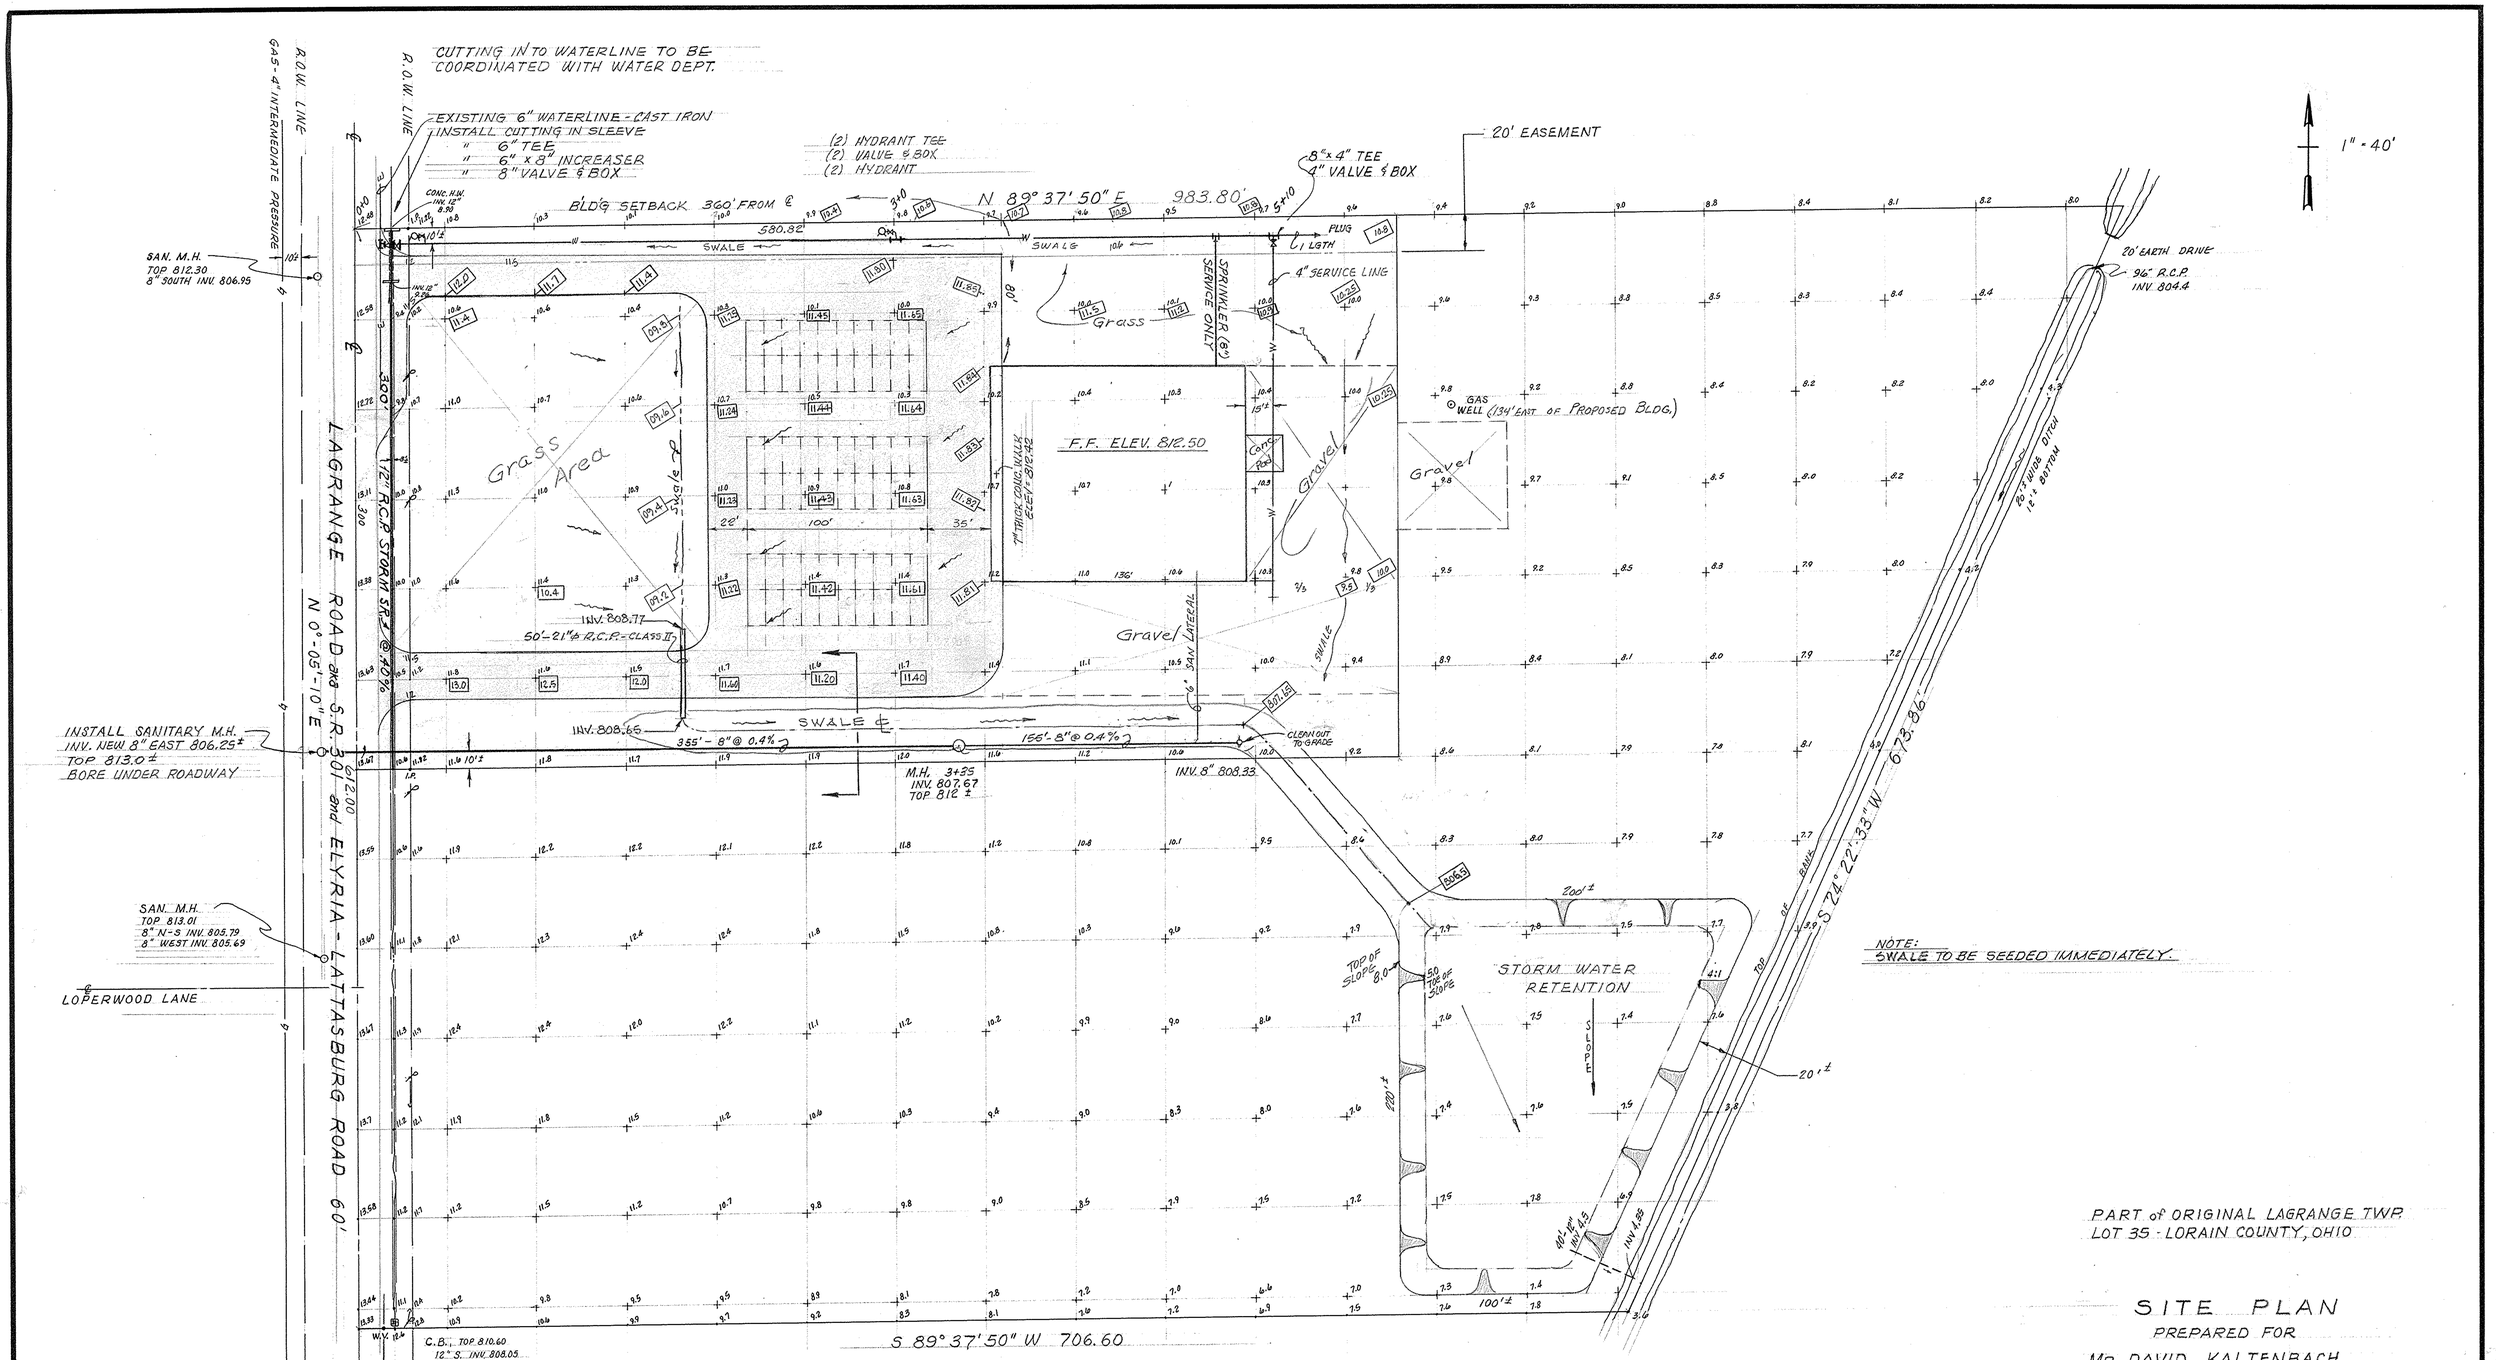

NOTE:
SWALE TO BE SEEDED IMMEDIATELY.

PART of ORIGINAL LAGRANGE TWP.
LOT 35 - LORAIN COUNTY, OHIO

SITE PLAN

PREPARED FOR

MR DAVID KALTENBACH
331 E. LORAIN ST.
OBERLIN, OHIO 44074

McGLINCHY AND ASSOCIATES
PROFESSIONAL ENGINEERS AND SURVEYORS
110½ MIDDLE AVENUE - ELYRIA, OHIO 44035

SCALE: 1" = 40' DRAWN BY: DON I.
DATE: MAR. 1981 JOB NO: 816655
REVISED 5/29/81