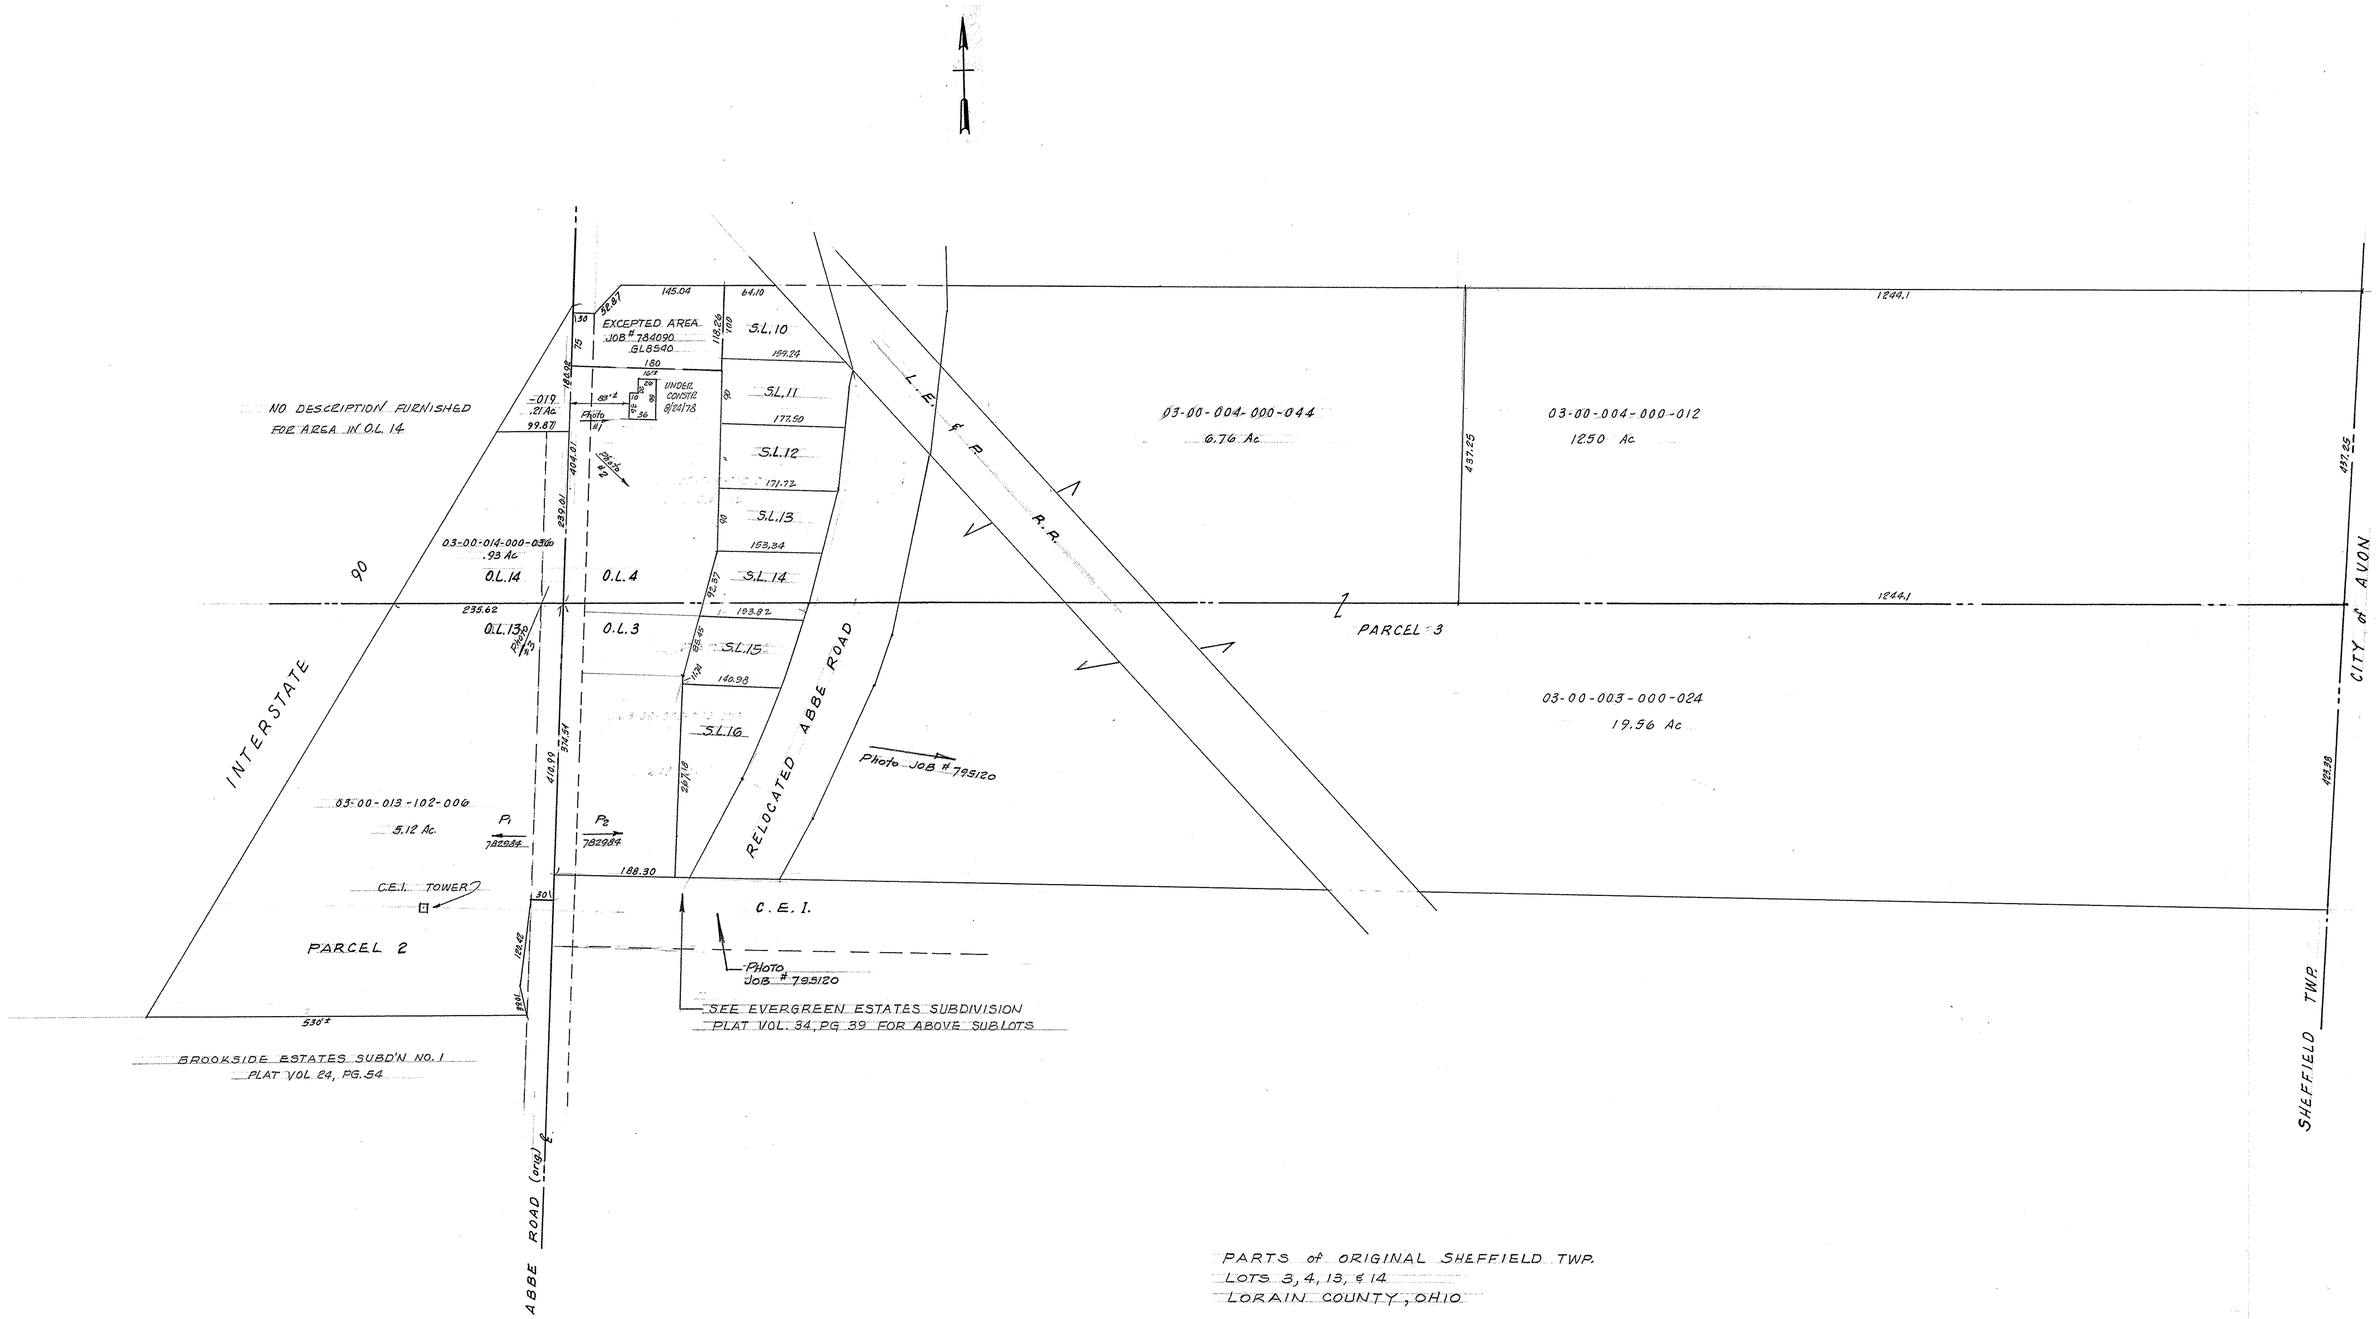

PARTS of ORIGINAL SHEFFIELD TWP.
LOTS 3, 4, 13, & 14
LORAIN COUNTY, OHIO

THIS IS NOT A PLAT OF SURVEY.
FOR MORTGAGE LOAN IDENTIFICATION PURPOSES ONLY.

VACANT LAND
4/12/79

PARCEL #1 JOB # 795120 GL 8809
SUBLOTS # 10 thru 16 of EVERGREEN ESTATES SUBD'N
VOL 34, PG. 39

PARCEL #3 P.P. # 03-00-003-000-024
-004-000-012
-004-000-044

JOB # 784090
SEPT. 5, 1978
GL 8540

McGLINCHY AND ASSOCIATES
PROFESSIONAL ENGINEERS AND SURVEYORS
538 WEST BROAD ST. ELYRIA, OHIO

SCALE: 1" = 100' ± DRAWN BY: DLI
DATE: FEB. 8, 1978 JOB NO: 782984
GL 8223