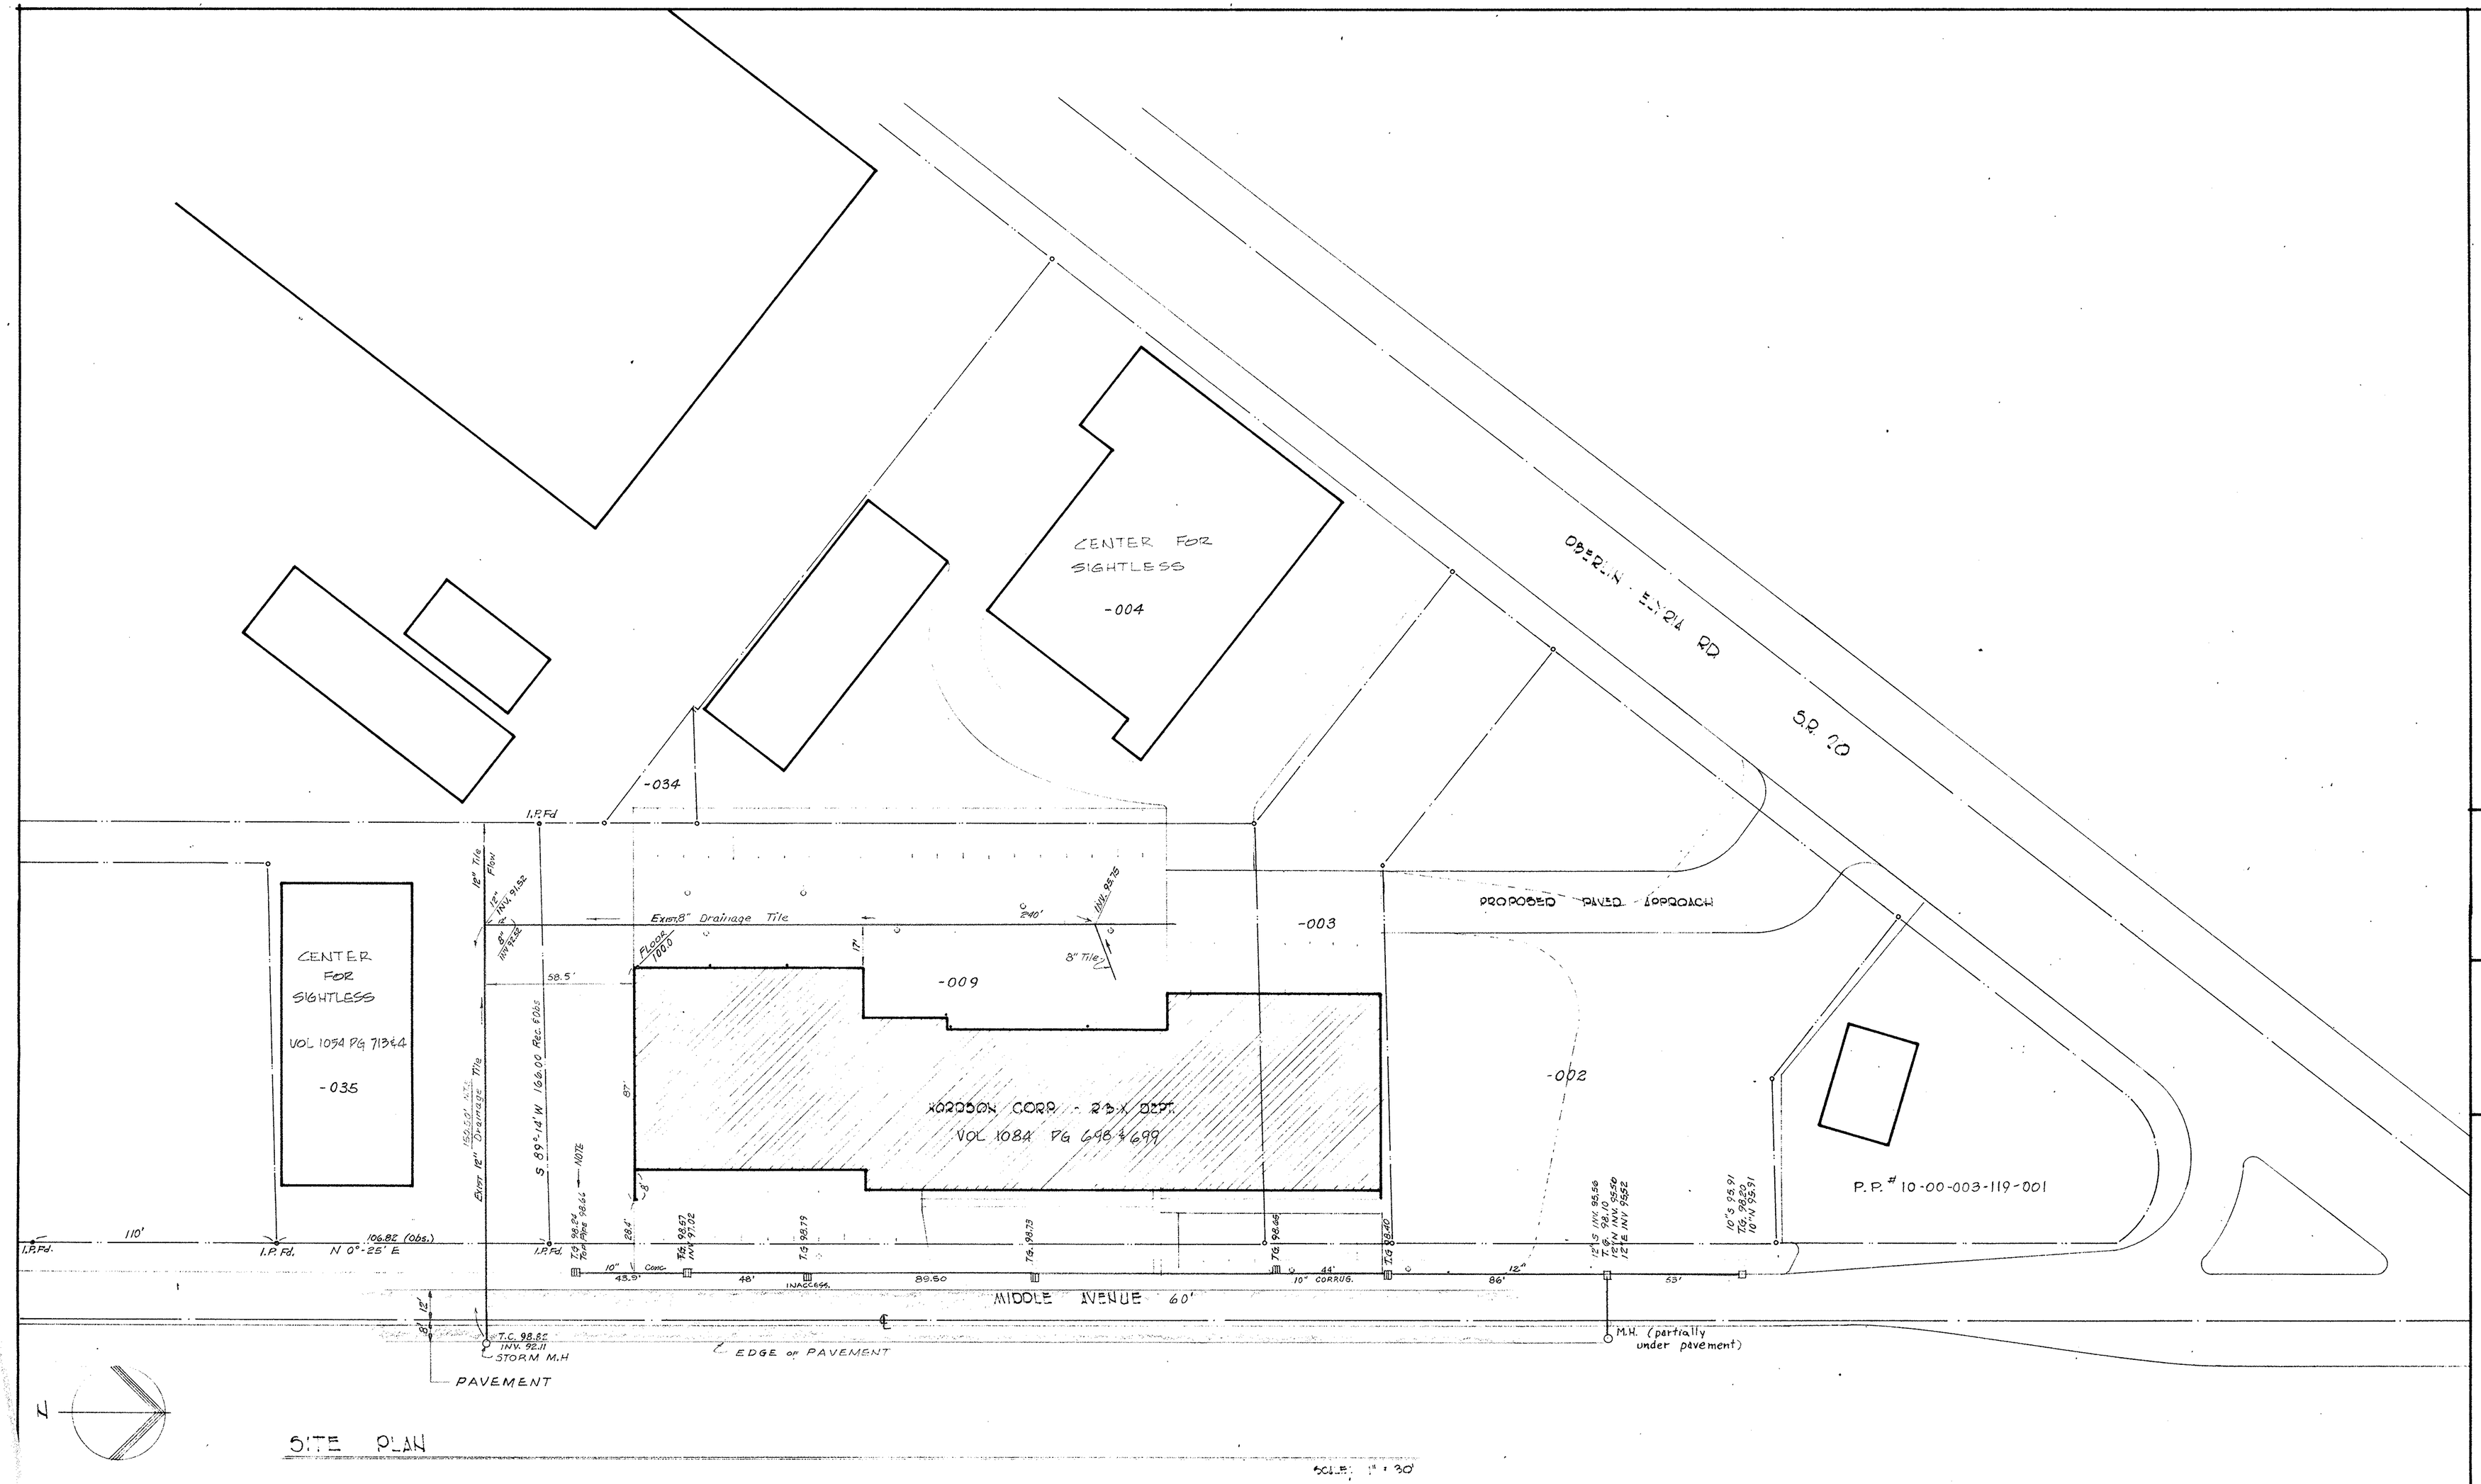

SITE PLAN

SCALE: 1" = 30'

NORDSON CORP. - ELYRIA, OHIO
MIDDLE AVE.

PROPERTY LINES
EXISTING STORM SEWER LINES
McGLINCHY & ASSOCIATES
MAY 1978 #783362