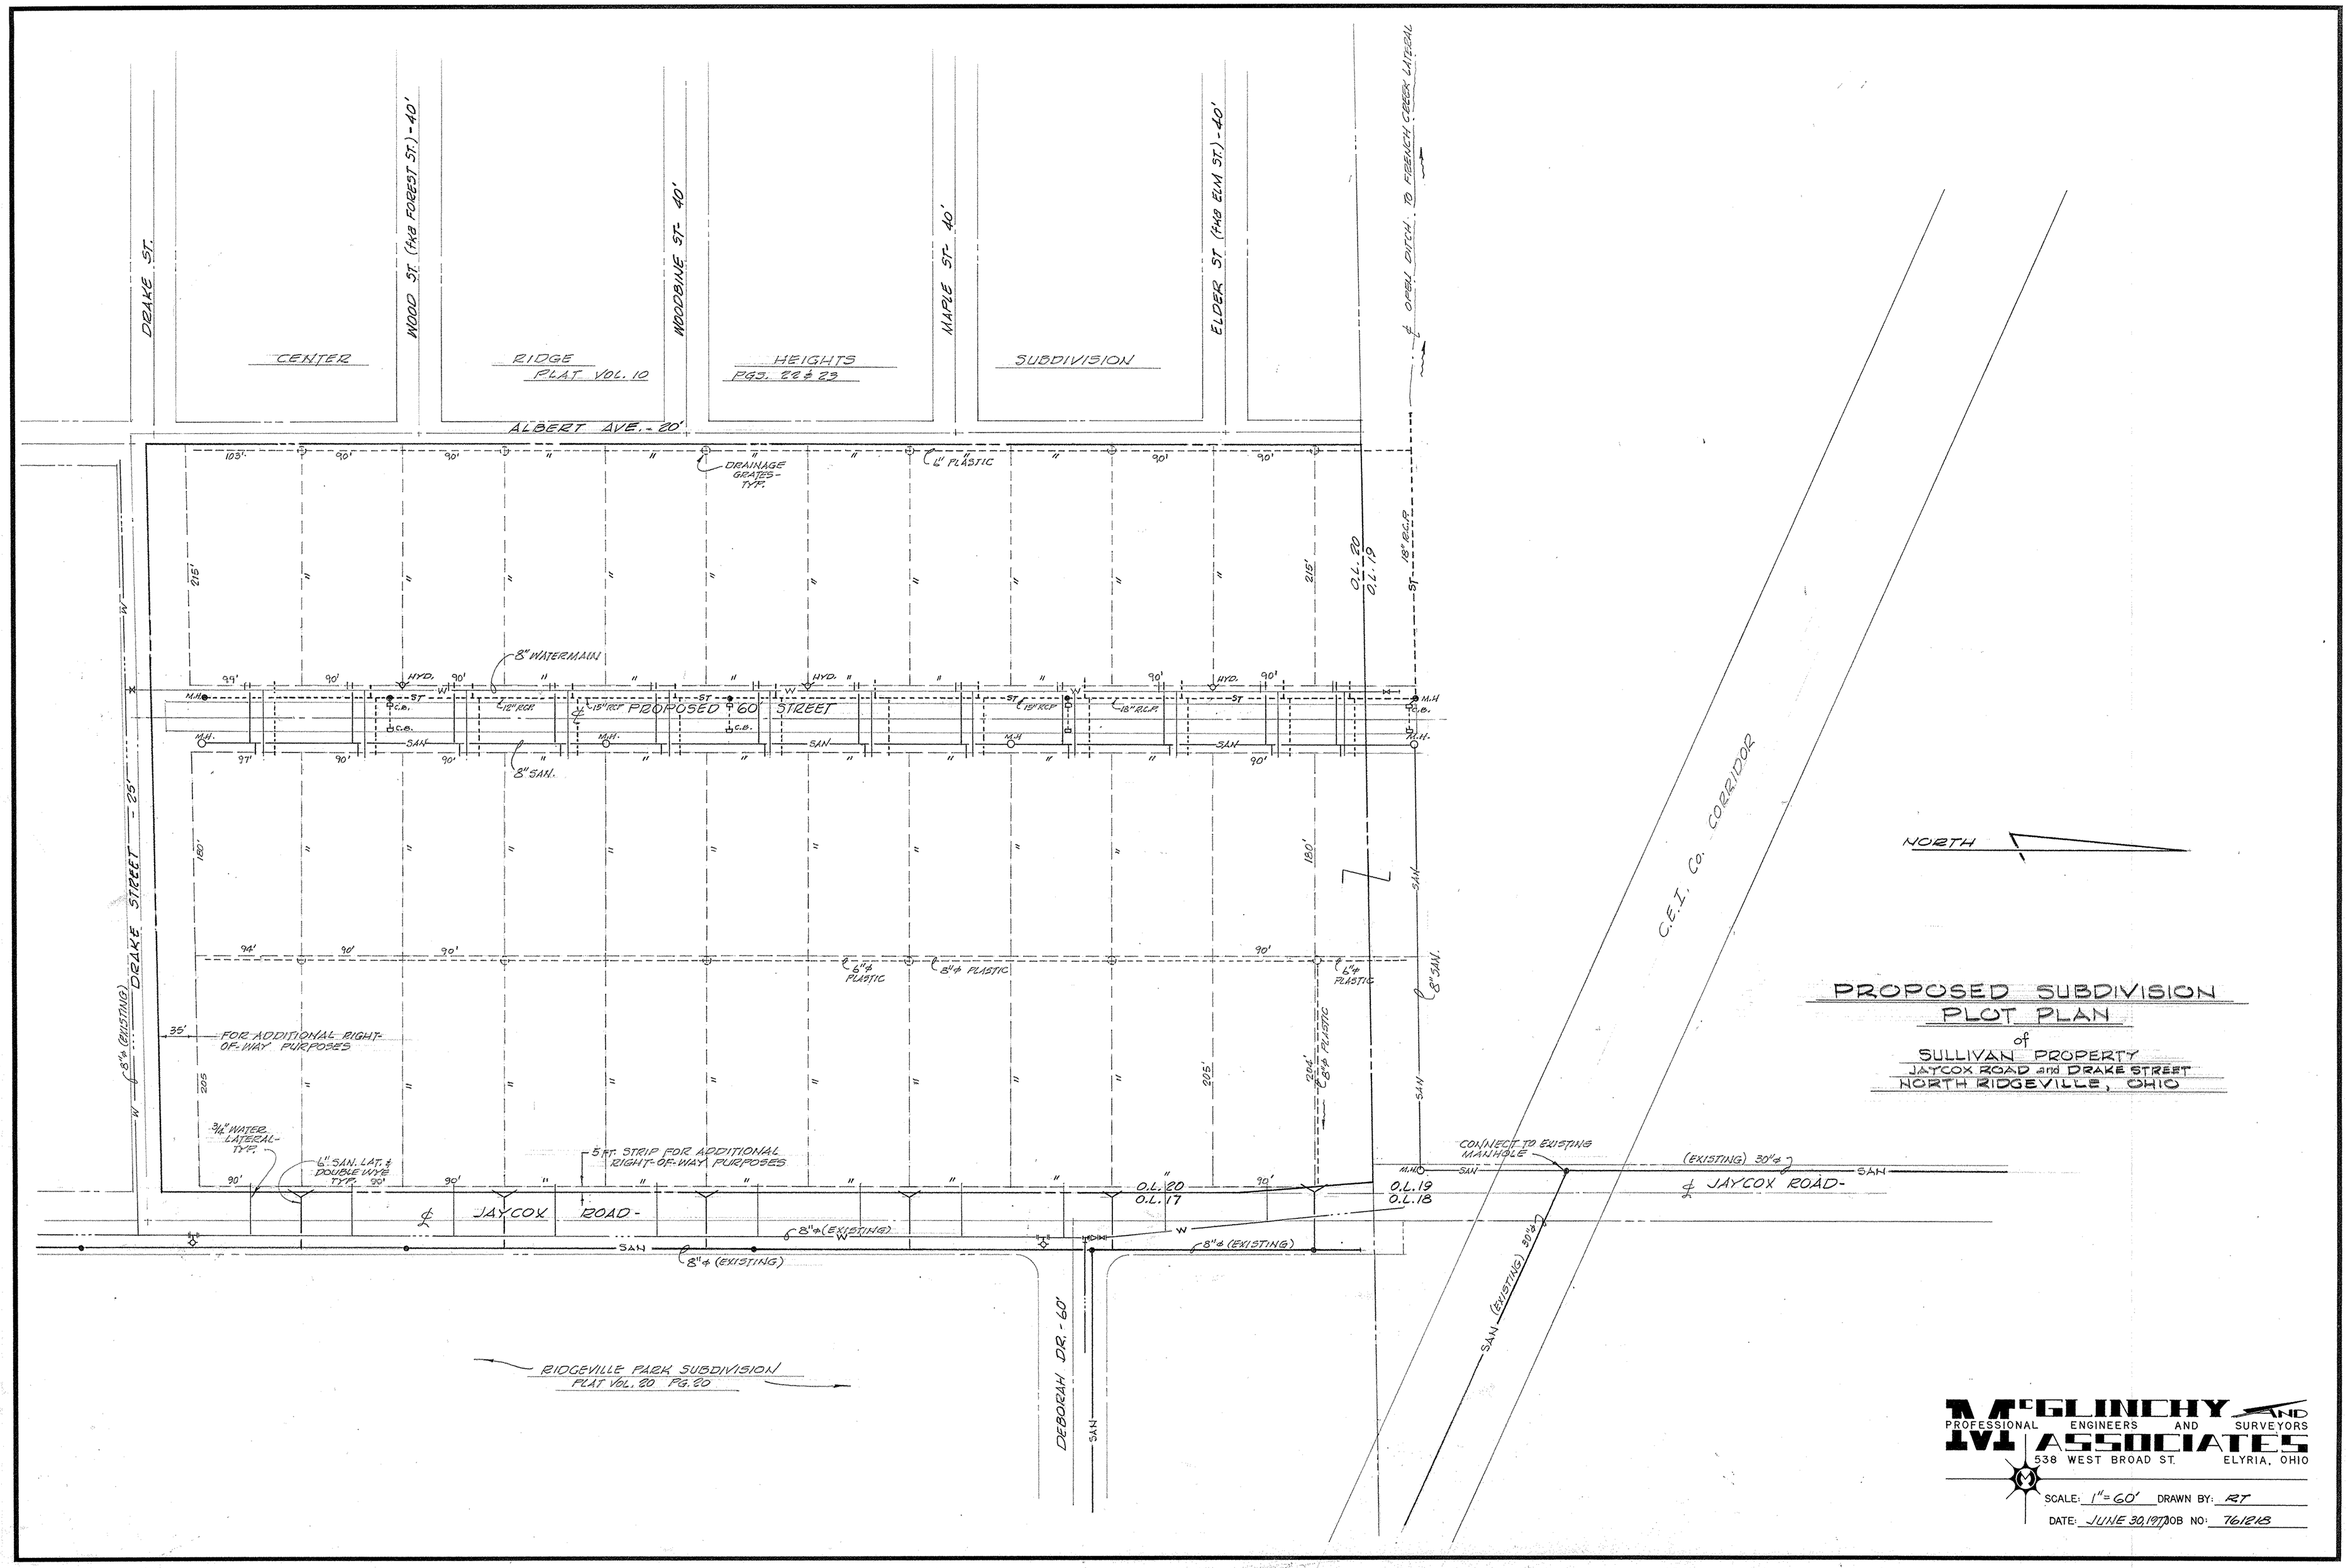
DRAKE ST.
WOOD ST. (FKA FOREST ST.) - 40'
WOODBINE ST. - 40'
MAPLE ST. - 40'
ELDER ST. (FKA ELM ST.) - 40'
℄ OPEN DITCH TO FRENCH CREEK LATERAL
CENTER
RIDGE
PLAT VOL. 10
HEIGHTS
PGS. 22 & 23
SUBDIVISION
ALBERT AVE. - 20'
DRAINAGE GRATES - TYP.
6" PLASTIC
O.L. 20
O.L. 10
18" R.C.P.
8" WATERMAIN
HYD.
M.H.
C.B.
18" R.C.P.
15" R.C.P.
PROPOSED 60' STREET
SAN
8" SAN.
DRAKE STREET - 25'
8"ø (EXISTING)
FOR ADDITIONAL RIGHT-OF-WAY PURPOSES
6"ø PLASTIC
8"ø PLASTIC
3/4" WATER LATERAL - TYP.
6" SAN. LAT. & DOUBLE WYE TYP.
5 FT. STRIP FOR ADDITIONAL RIGHT-OF-WAY PURPOSES
O.L. 20
O.L. 17
O.L. 19
O.L. 18
CONNECT TO EXISTING MANHOLE
(EXISTING) 30"ø
JAYCOX ROAD
8"ø (EXISTING)
DEBORAH DR. - 60'
RIDGEVILLE PARK SUBDIVISION
PLAT VOL. 20 PG. 20
C.E.I. Co. CORRIDOR
NORTH
PROPOSED SUBDIVISION
PLOT PLAN
of
SULLIVAN PROPERTY
JAYCOX ROAD and DRAKE STREET
NORTH RIDGEVILLE, OHIO
McGLINCHY AND ASSOCIATES
PROFESSIONAL ENGINEERS AND SURVEYORS
538 WEST BROAD ST. ELYRIA, OHIO
SCALE: 1" = 60'
DRAWN BY: RT
DATE: JUNE 30, 1977
JOB NO: 761213