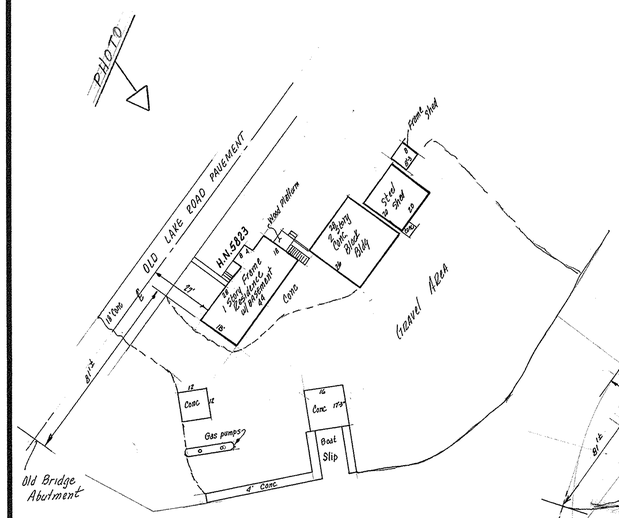

BUILDING PLAN
1" = 30'

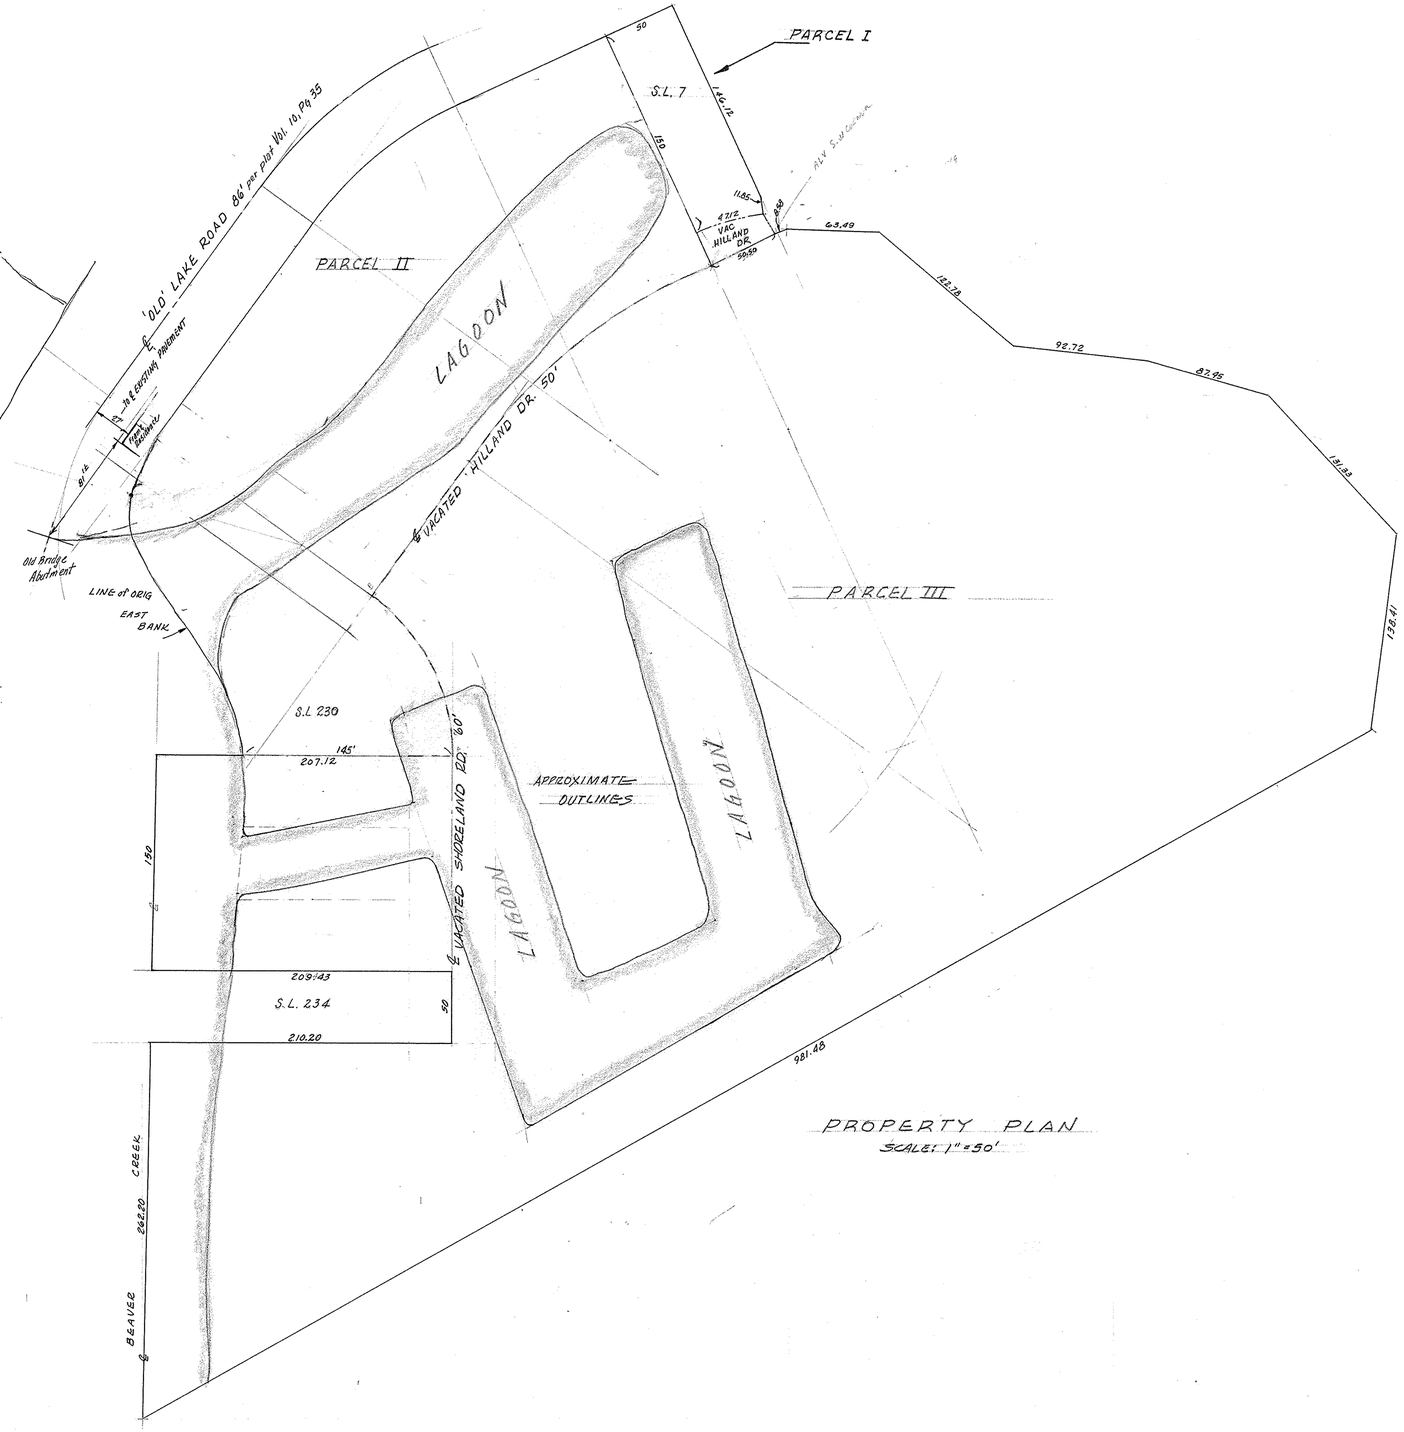

PROPERTY PLAN
SCALE: 1" = 50'

PARCEL I P.P.# 02-03-002-106-002
PARCEL II " " " " " - 001 2.39 Ac ±
PARCEL III " " " " " - 020 8.426 Ac ±

PARCEL I SUBLOT #7 of ORIG. BEAVER PARK SUBDIVISION (VACATED) PLAT VOL 10, PG. 25
PARCEL II & III PART of ORIG SUBDIVISION & ALL BEING PART of TRACT 3, LOT 2 of ORIGINAL BLACK RIVER TOWNSHIP NOW in CITY of LORAIN, OHIO

PREMISES KNOWN AS 5823 W. LAKE ROAD

McGLINCHY AND ASSOCIATES
PROFESSIONAL ENGINEERS AND SURVEYORS
538 WEST BROAD ST. ELYRIA, OHIO

SCALE: NOTED DRAWN BY: DeN
DATE: MAR 3, 1977 JOB NO: 771641
GL 6782