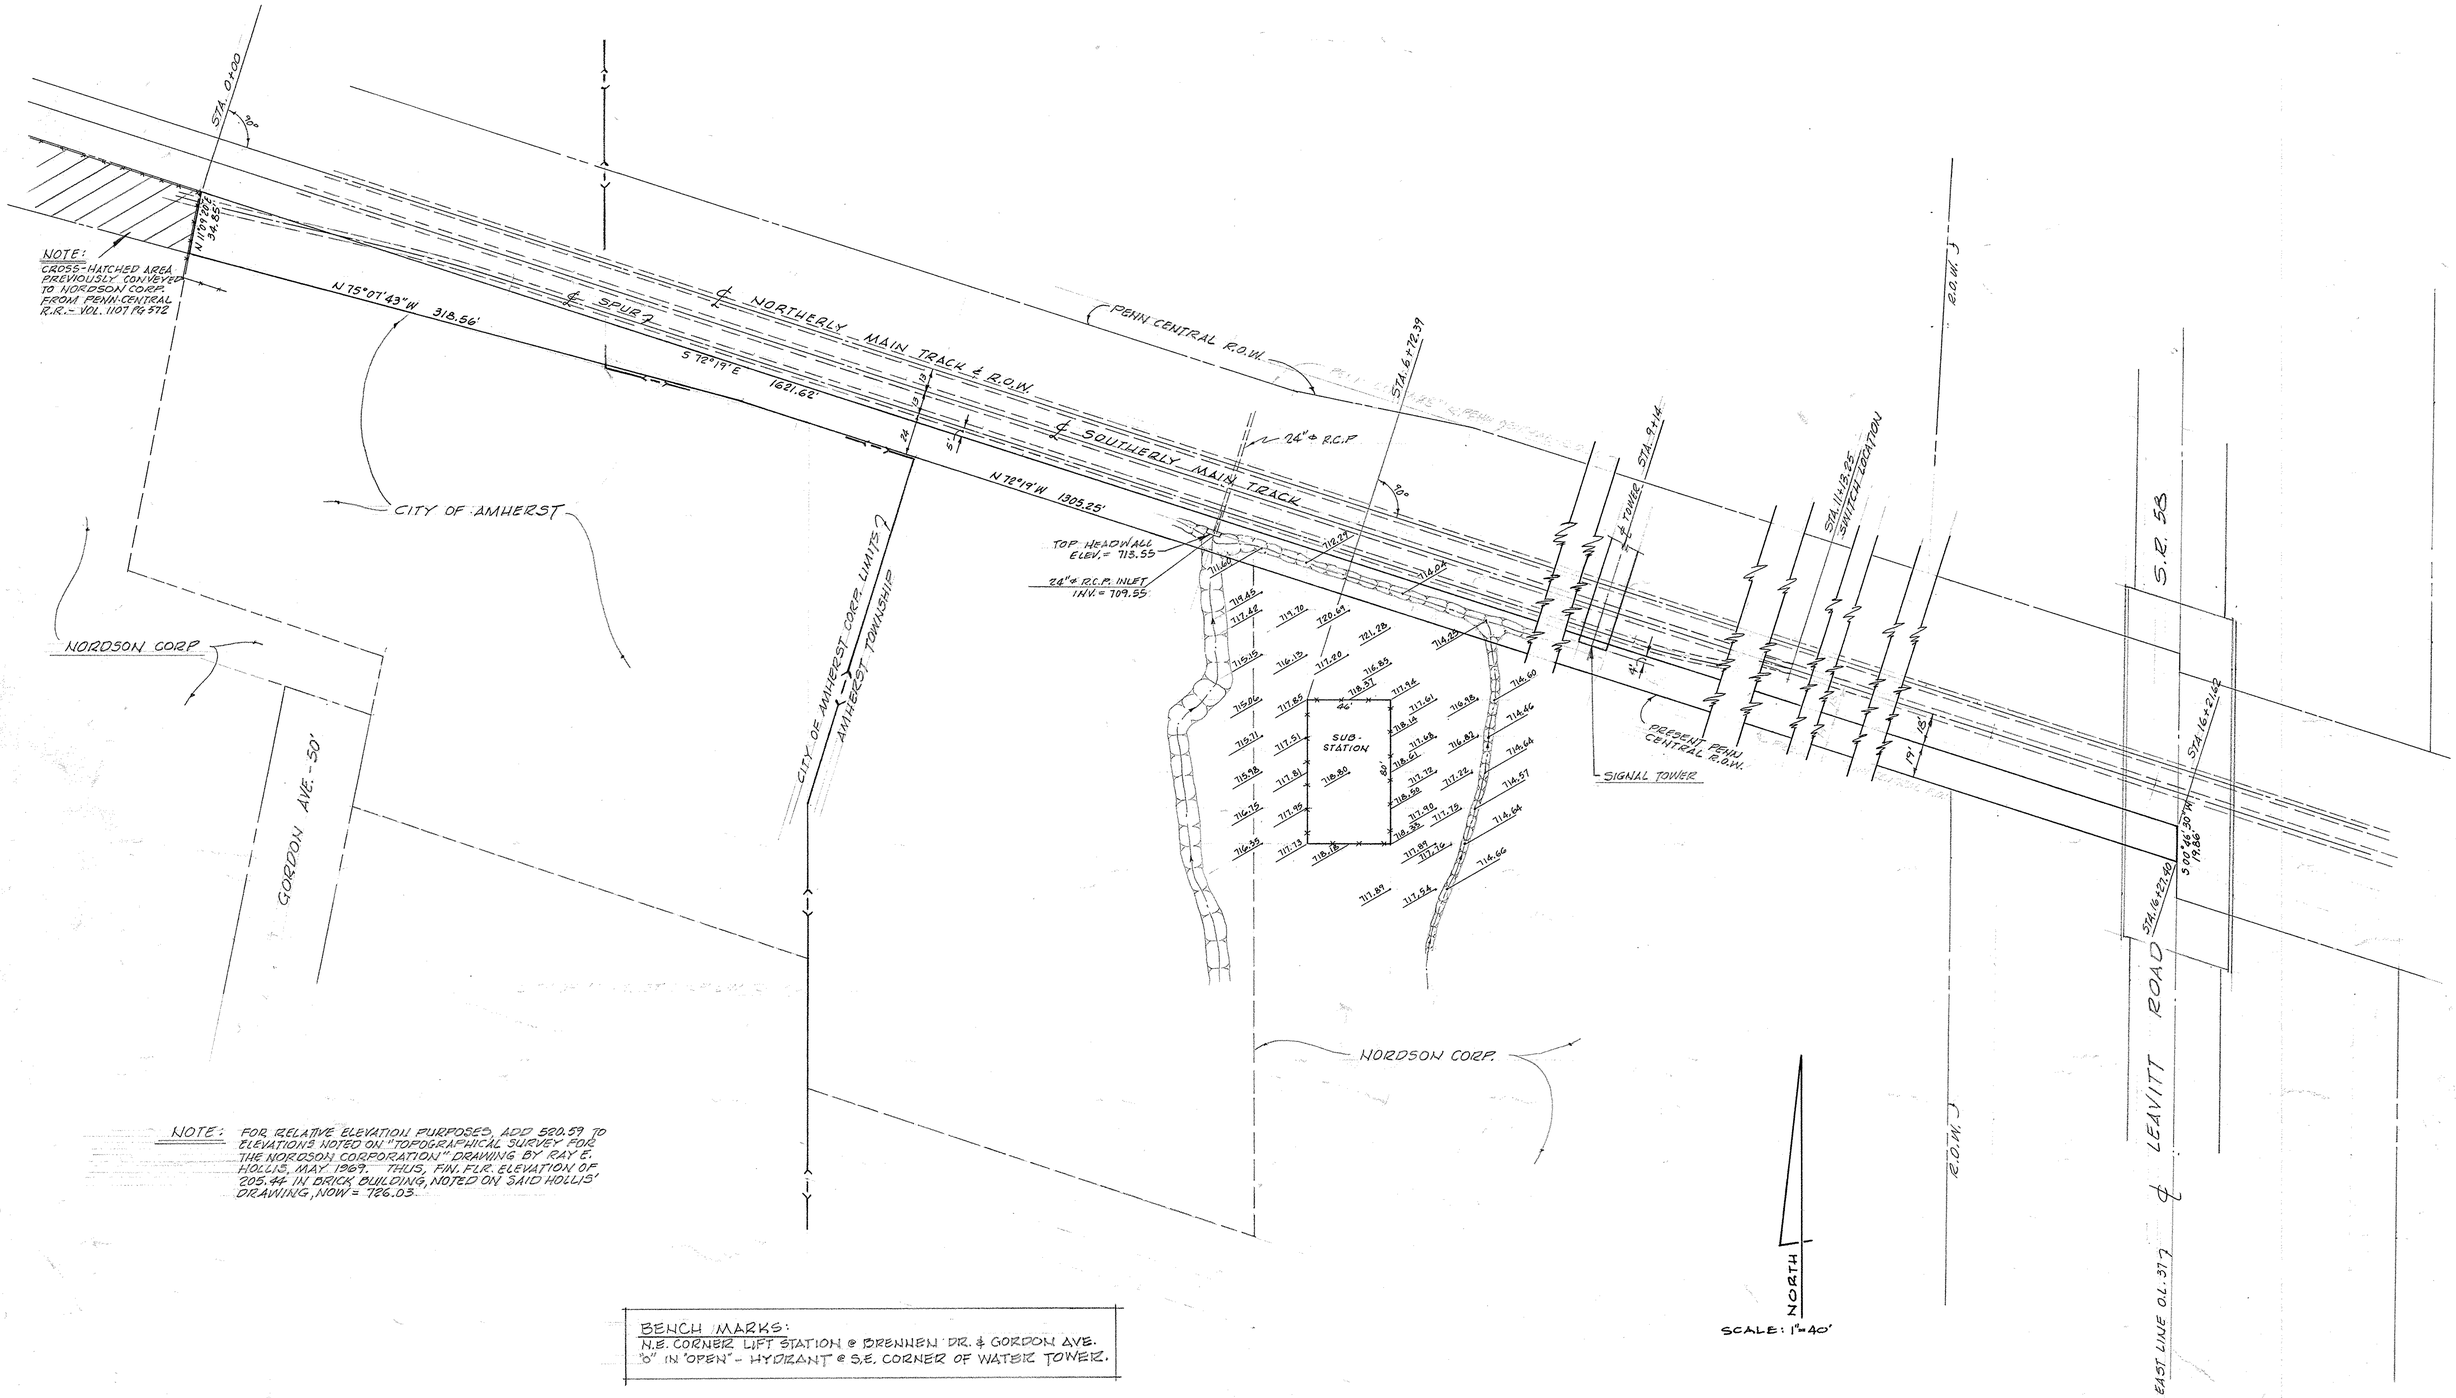

NOTE: FOR RELATIVE ELEVATION PURPOSES, ADD 520.59 TO ELEVATIONS NOTED ON "TOPOGRAPHICAL SURVEY FOR THE NORDSON CORPORATION" DRAWING BY RAY E. HOLLIS, MAY 1969. THUS, FIN. FLR. ELEVATION OF 205.44 IN BRICK BUILDING, NOTED ON SAID HOLLIS' DRAWING, NOW = 726.03

BENCH MARKS:
N.E. CORNER LIFT STATION @ BRENNEN DR. & GORDON AVE.
"O" IN "OPEN" - HYDRANT @ S.E. CORNER OF WATER TOWER.

MAP OF SURVEY

NORDSON CORPORATION
PART OF ORIGINAL LOT 37 AMHERST TWP.
LORAIN COUNTY OHIO

McQUINCHY and ASSOCIATES
ELYRIA OHIO
MARCH 1977 JOB # 771654