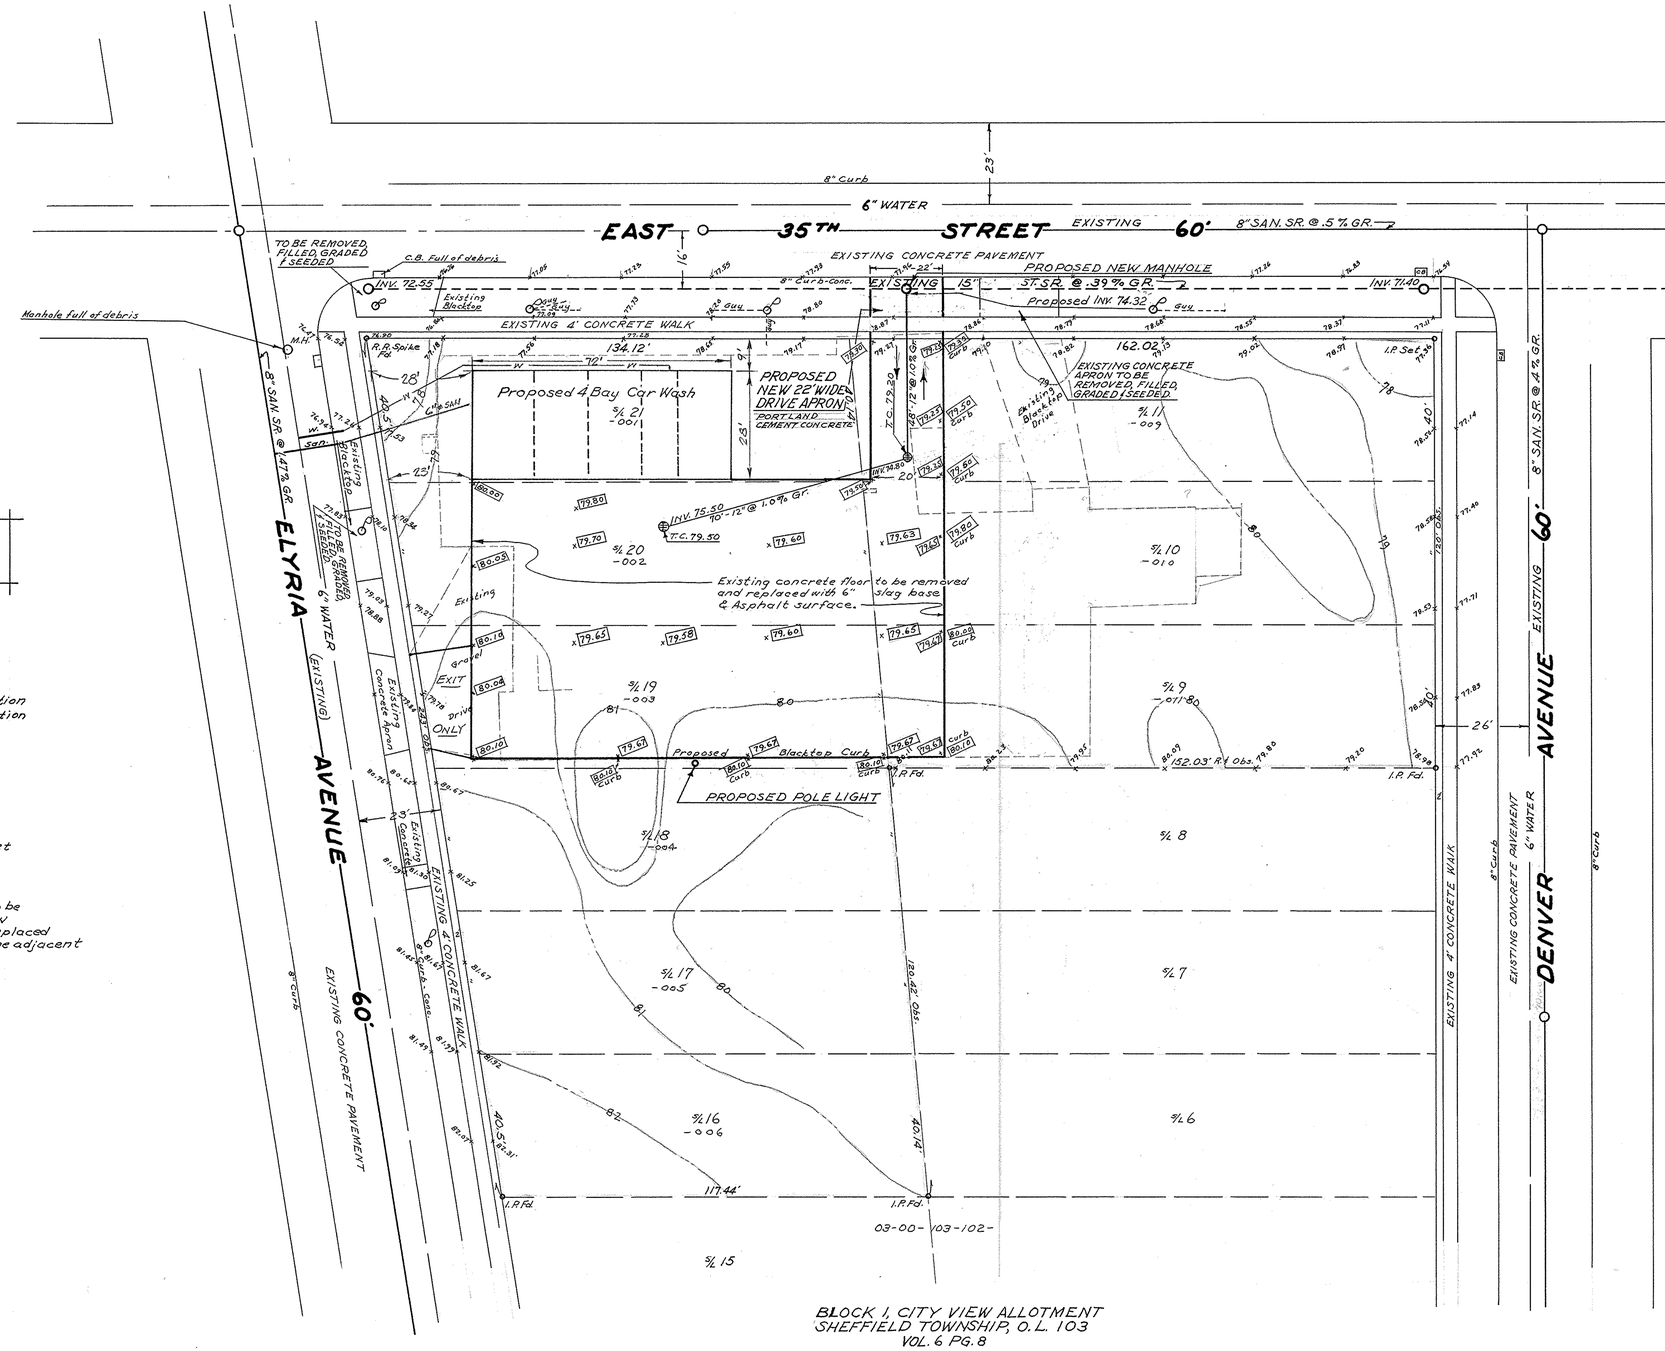

BENCHMARK
#331 - ELEV. 100.56 "X" ON S.W. COR. A.&P. SIGN N.E. COR. BROADWAY & LINCOLN AVE.

LEGEND

X 79.17 Denotes existing elevation
x 80.16 Denotes proposed elevation

NOTES

All broken sidewalk in the street right-of-way shall be replaced in accordance with Lorain City Specifications.

Where driveway aprons are to be abandoned or removed the low curb shall be removed and replaced with curb to conform with the adjacent high curb.

BLOCK 1, CITY VIEW ALLOTMENT
SHEFFIELD TOWNSHIP, O.L. 103
VOL. 6 PG. 8

AREA PRESENTLY ZONED R-3

POST OFFICE ADDRESS: 3507 ELYRIA AVE.

SHEET 1 of 2

SMITH and WEST AUTO WASH		
SCALE: 1" = 20'	APPROVED BY: Lawrence V. McGlinchy	DRAWN BY HJE
DATE: 5-77		REVISED 6-7-77
PLOT PLAN		
McGLINCHY and ASSOCIATES ELYRIA OHIO		DRAWING NUMBER #77/855