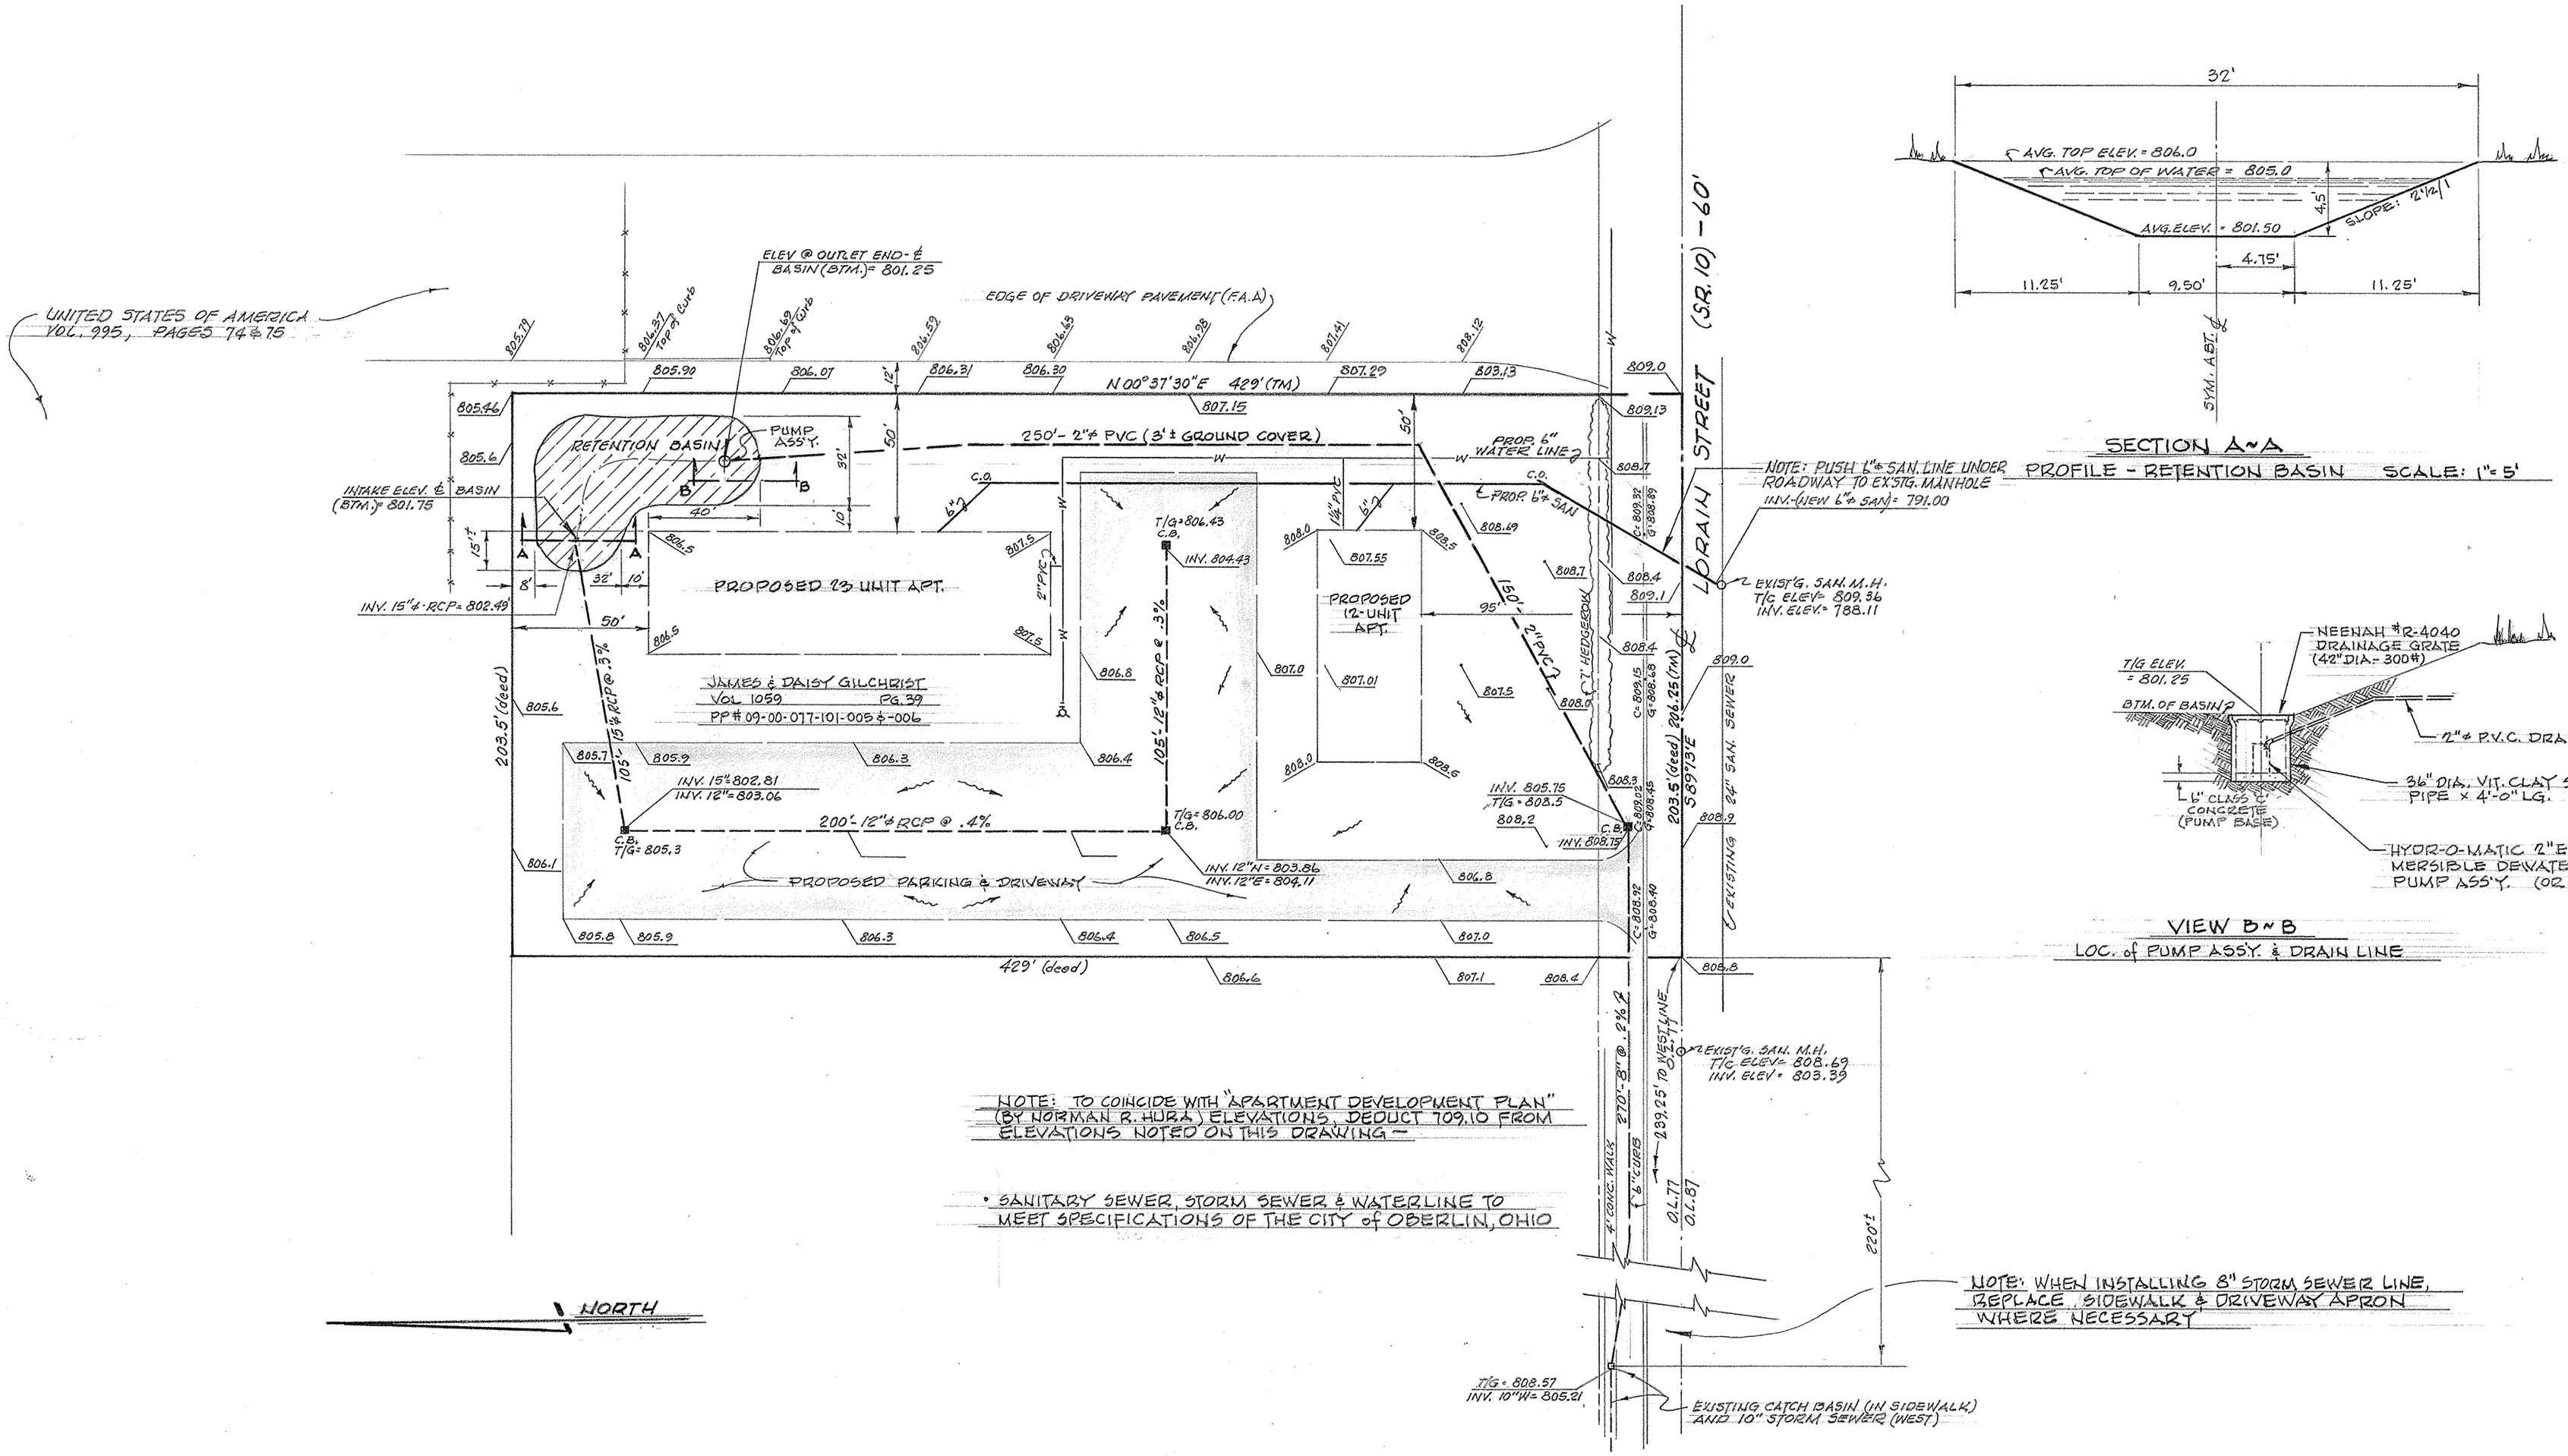

NOTE: TO COINCIDE WITH "APARTMENT DEVELOPMENT PLAN" (BY NORMAN R. HURA) ELEVATIONS, DEDUCT 709.10 FROM ELEVATIONS NOTED ON THIS DRAWING —

• SANITARY SEWER, STORM SEWER & WATERLINE TO MEET SPECIFICATIONS OF THE CITY of OBERLIN, OHIO

NOTE: WHEN INSTALLING 8" STORM SEWER LINE, REPLACE SIDEWALK & DRIVEWAY APRON WHERE NECESSARY

SECTION A~A

PROFILE - RETENTION BASIN SCALE: 1" = 5'

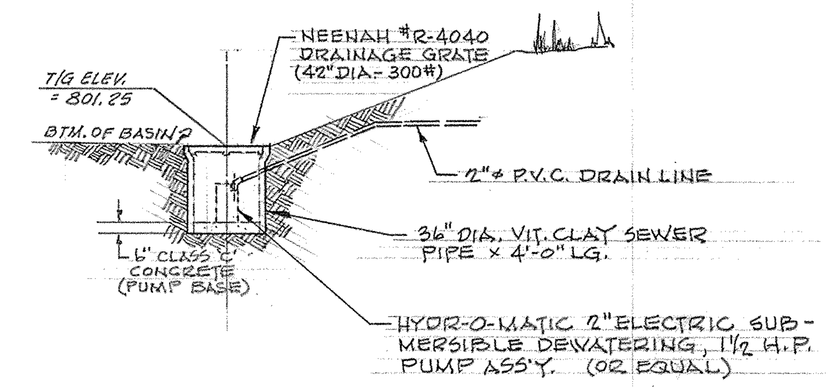

VIEW B~B

LOC. of PUMP ASS'Y. & DRAIN LINE

MAP of TOPOGRAPHICAL SURVEY and DRAINAGE PLAN FOR PROPOSED APARTMENT COMPLEX

PREPARED FOR JAMES GILCHRIST

SUBLOTS 3 & 4 of TURNER SUBDIVISION - PART of ORIGINAL RUSSIA TOWNSHIP LOT No. 77

CITY of OBERLIN, LORAIN COUNTY, OHIO

McGLINCHY AND ASSOCIATES
PROFESSIONAL ENGINEERS AND SURVEYORS
538 WEST BROAD ST. ELYRIA, OHIO

SCALE: 1" = 30' & AS NOTED DRAWN BY: BOB

DATE: REV. 11-78 JOB NO: 772769

SHEET 1 OF 2