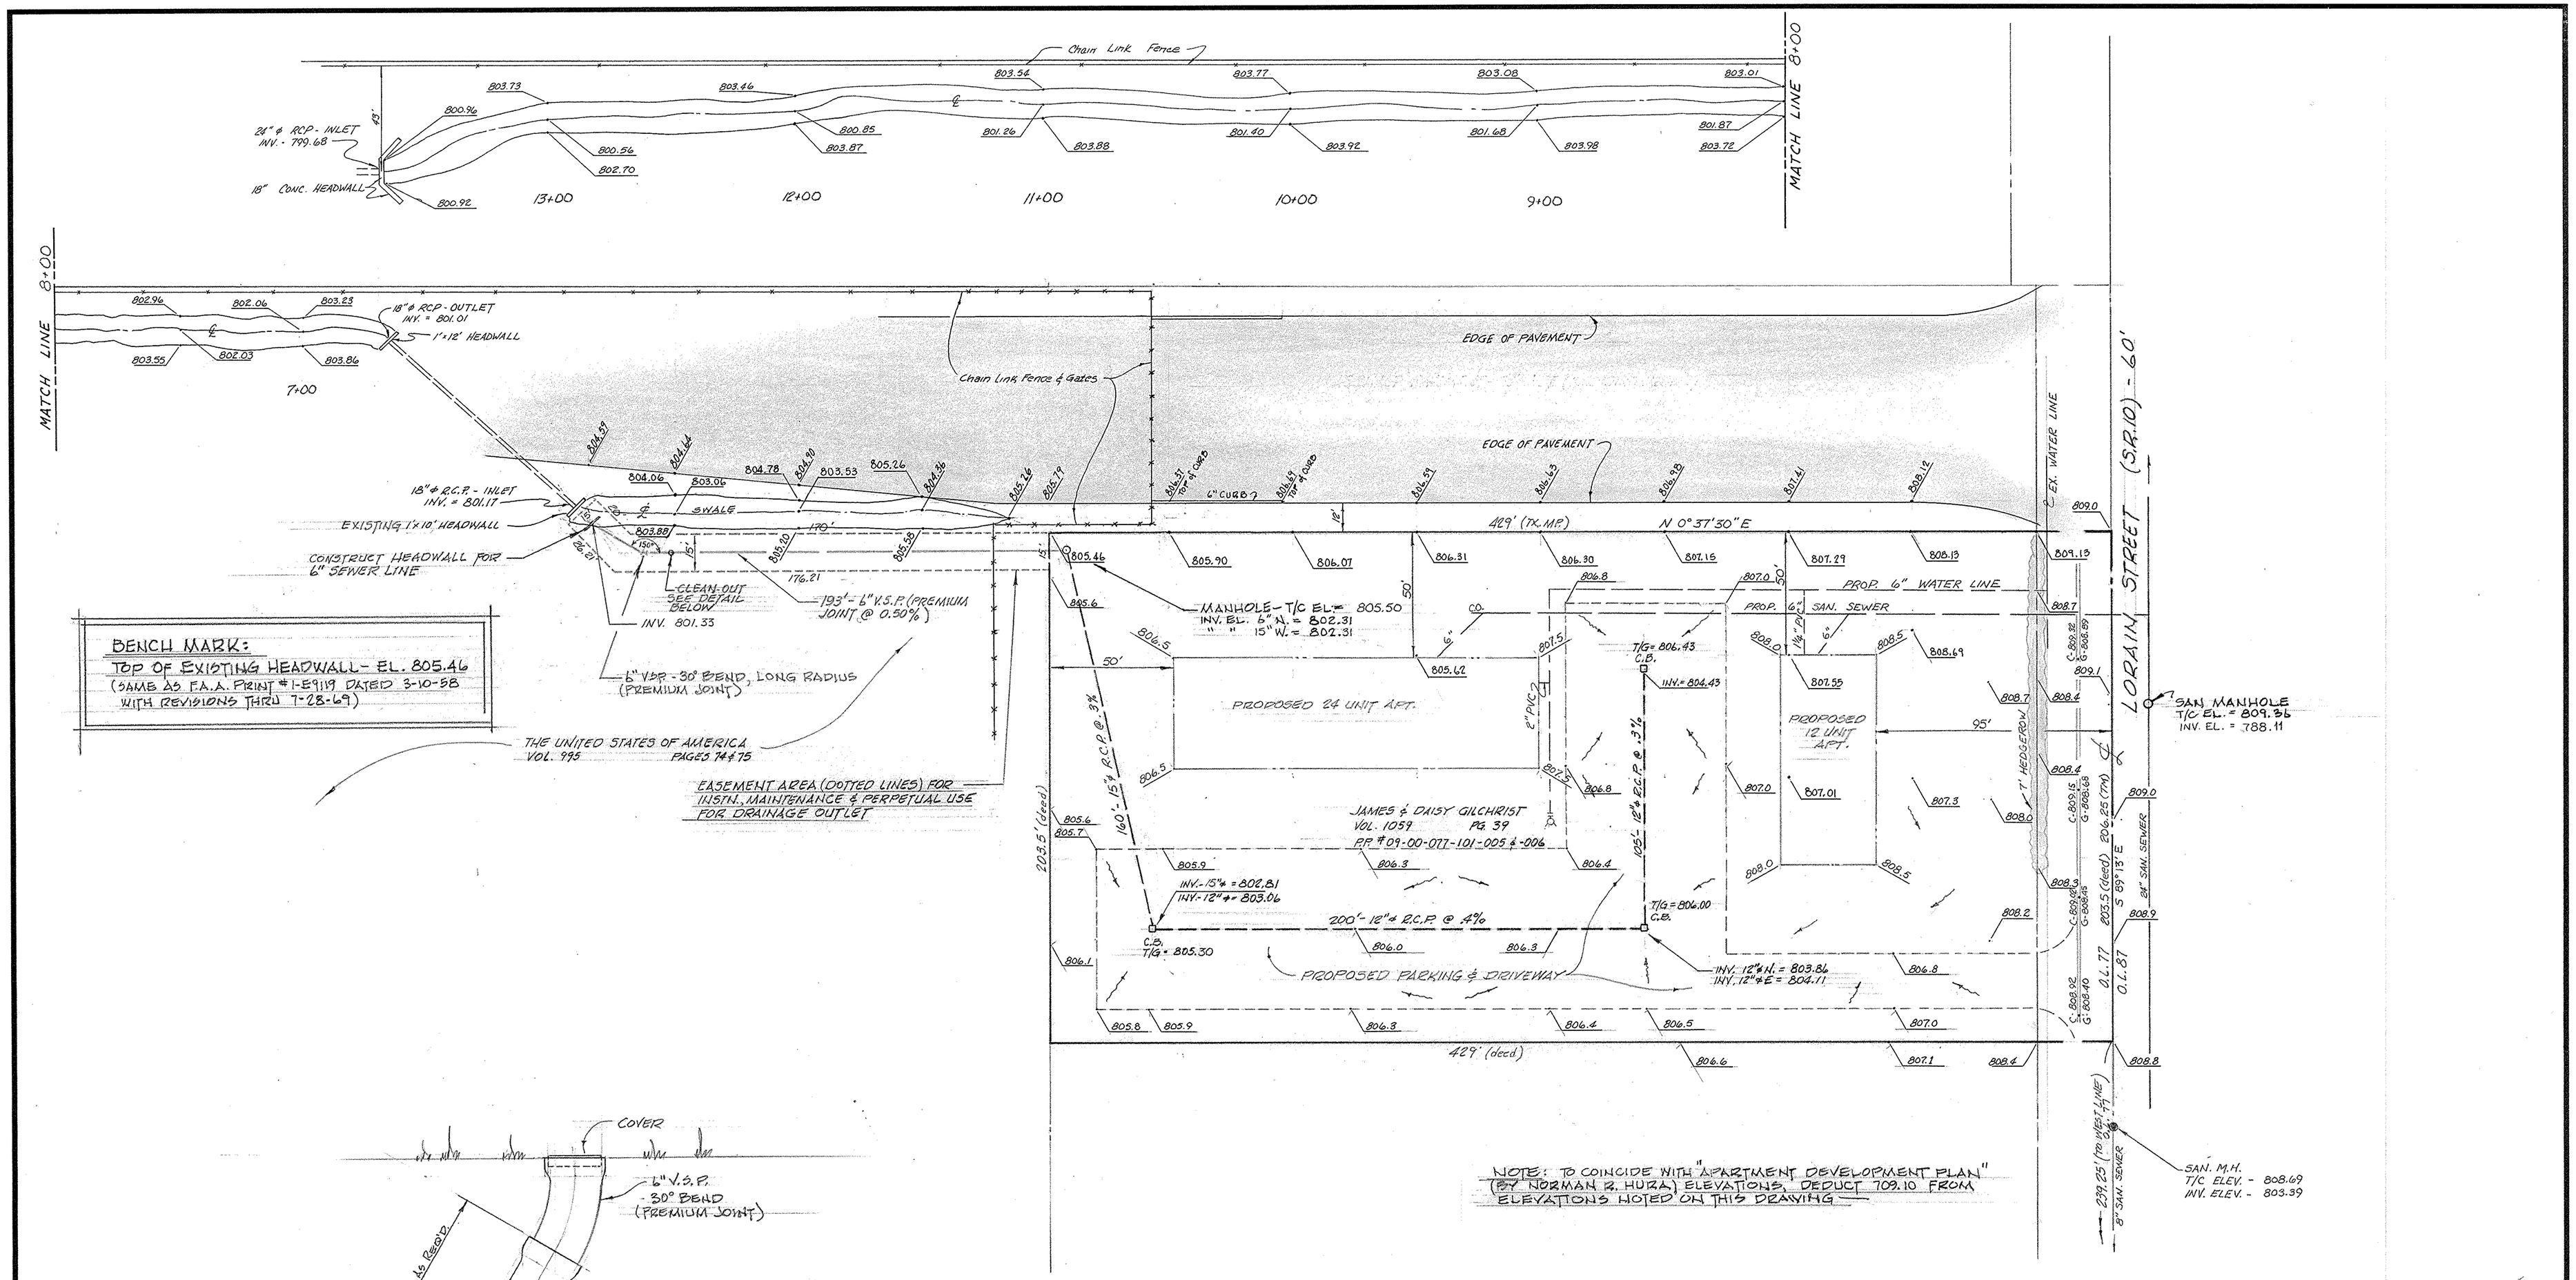

BENCH MARK:
TOP OF EXISTING HEADWALL - EL. 805.46
(SAME AS F.A.A. PRINT # 1-E9119 DATED 3-10-58 WITH REVISIONS THRU 7-28-69)

NOTE: TO COINCIDE WITH "APARTMENT DEVELOPMENT PLAN" (BY NORMAN R. HURA) ELEVATIONS, DEDUCT 709.10 FROM ELEVATIONS NOTED ON THIS DRAWING

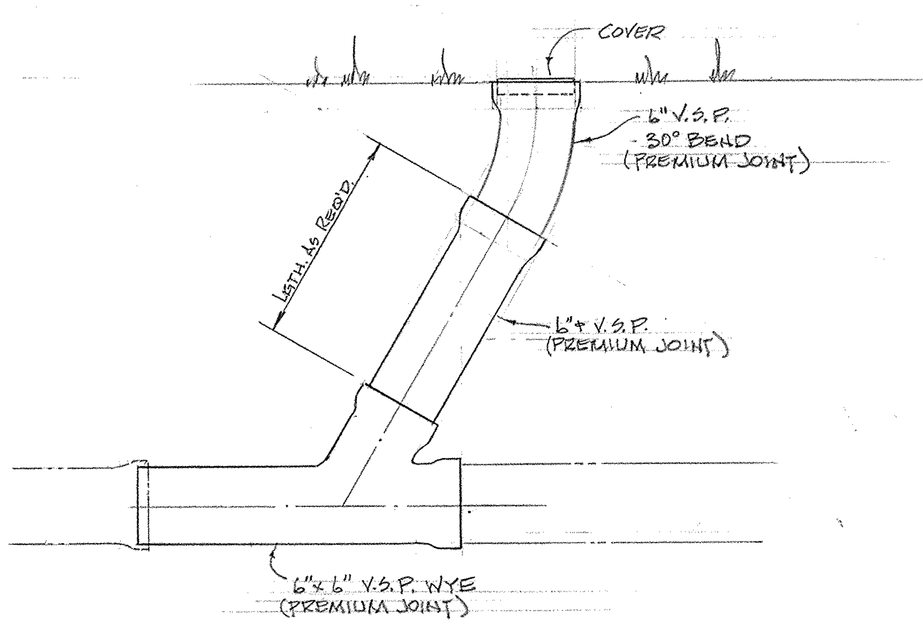

DETAIL - CLEAN-OUT
SCALE: 1" = 1'-0"

MAP of TOPOGRAPHICAL SURVEY & DRAINAGE PLAN FOR PROPOSED APARTMENT COMPLEX

FOR: JAMES GILCHRIST

SUBLOTS 3 & 4 of TURNER SUBDIVISION - PART of ORIGINAL RUSSIA TOWNSHIP LOT No. 77
CITY of OBERLIN, LORAIN COUNTY, OHIO

SANITARY SEWER AND WATER LINE TO MEET SPECIFICATIONS OF CITY of OBERLIN, OHIO

VOID BUT SAVE

McGLINCHY AND ASSOCIATES
PROFESSIONAL ENGINEERS AND SURVEYORS
538 WEST BROAD ST. ELYRIA, OHIO

SCALE: 1" = 30' DRAWN BY: BOB
DATE: 12-77 JOB NO: 772769
REV. 3-78
REV 4-20-78