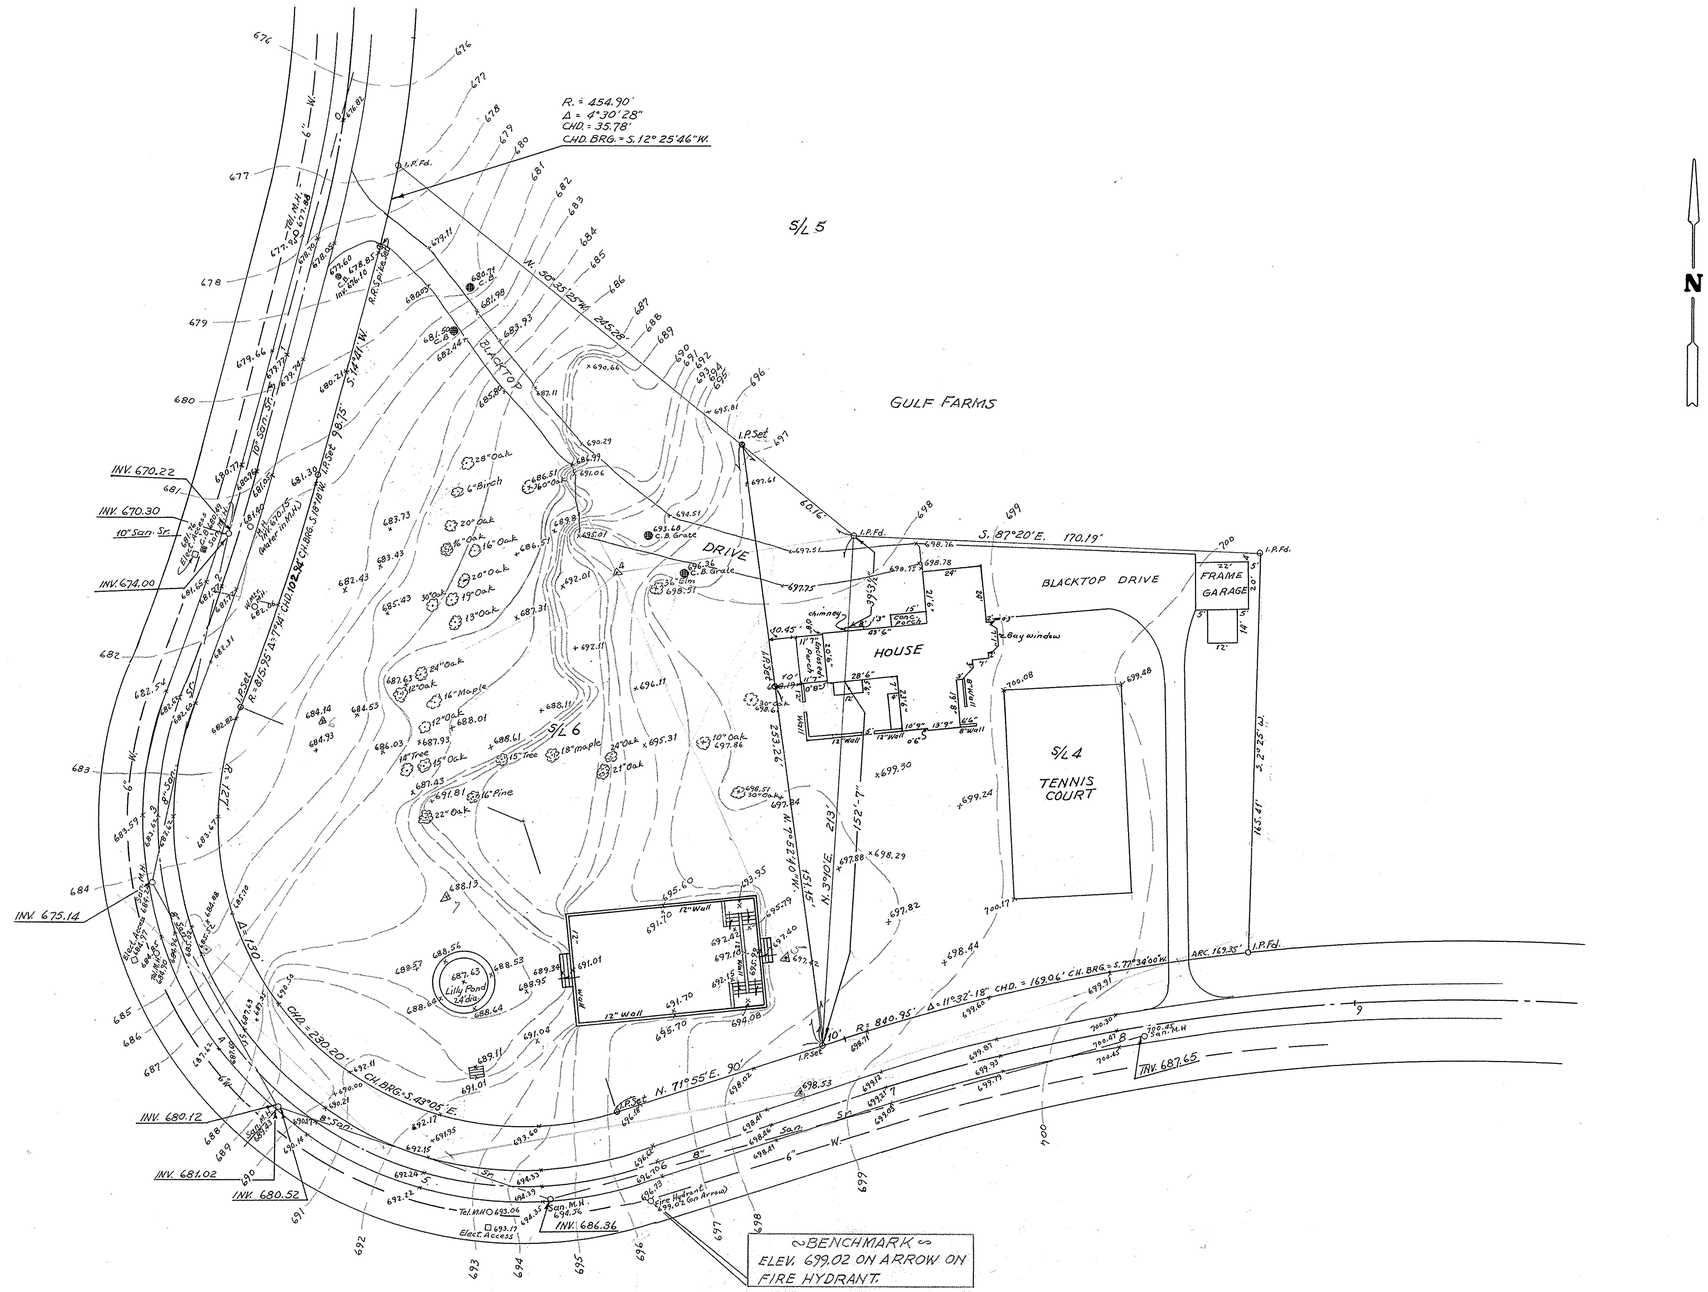

GULF FARMS ALLOTMENT and
PART of ELYRIA TOWNSHIP
LOT NO. 162 EAST OF BLACK RIVER.
PLAT VOL. 10 PG. 24

PROPERTY SURVEY & TOPO MAP FOR
PROPERTY AT 124 OVERBROOK ROAD
ELYRIA, OHIO

McGLINCHY AND ASSOCIATES
PROFESSIONAL ENGINEERS AND SURVEYORS
538 WEST BROAD ST. ELYRIA, OHIO

SCALE: 1"=30' DRAWN BY: H.E.
DATE: July 1979 JOB NO: 795074