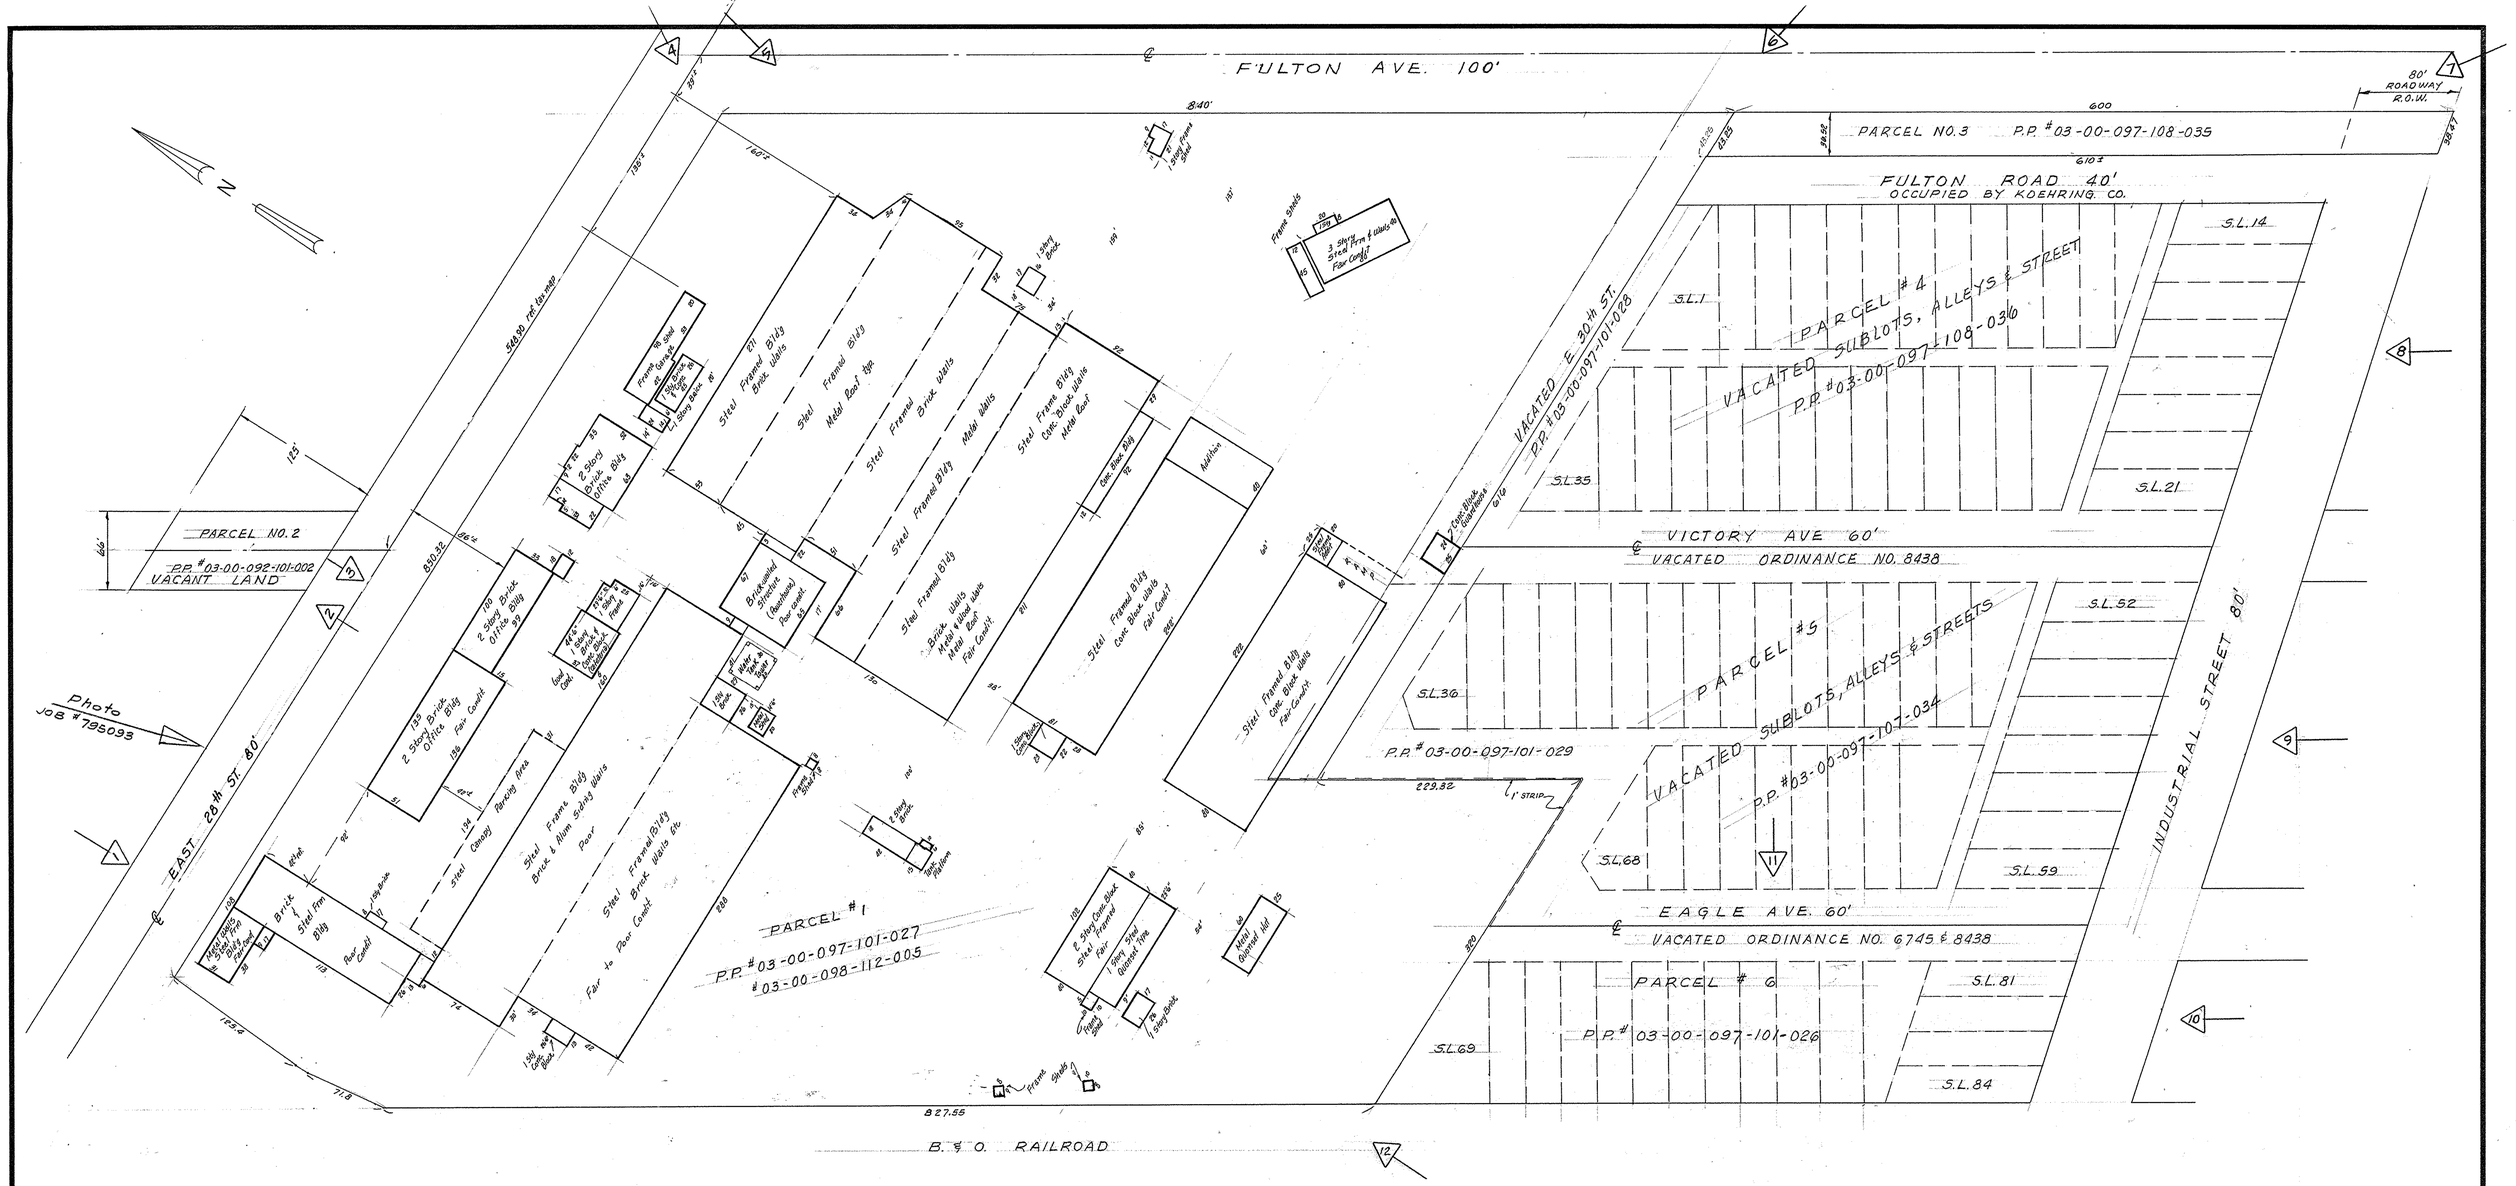

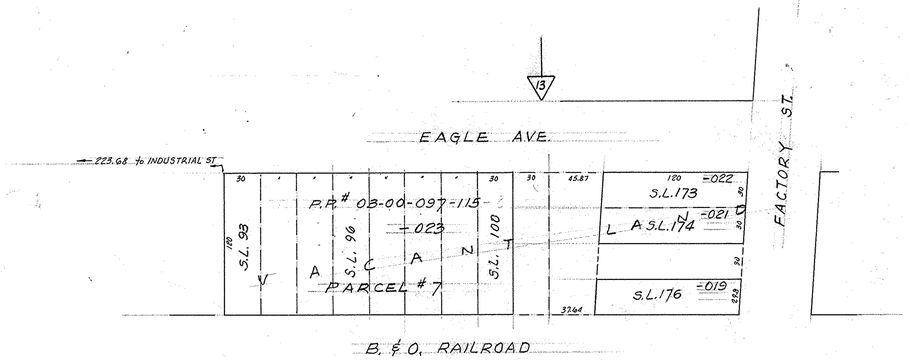

PART OF FULTON DIVISION PLAT VOL. 9, PG. 28
PART OF ORIGINAL SHEFFIELD TWP. LOTS 92, 97 & 98.
ALL NOW in CITY of LORAIN, OHIO.

PARCEL NO'S 1 thru 7 REFER TO PROPERTY DESCRIPTION FURNISHED BY CHICAGO TITLE INSURANCE CORP. IN THEIR ORDER NO. E:177,166.

ENTIRE PLANT AREA SHOWN ABOVE IS FENCED.

JOB # 784746 ← INDICATES PHOTO NO. & APPROX. DIRECTION OF VIEW.

KOEHRING CO. LORAIN DIVISION
PROPERTY & BUILDING PLAN

THIS IS NOT A PLAT OF SURVEY
FOR MORTGAGE LOAN PURPOSES ONLY.

McGLINCHY AND ASSOCIATES
PROFESSIONAL ENGINEERS AND SURVEYORS
538 WEST BROAD ST. ELYRIA, OHIO

SCALE: 1" = 60' DRAWN BY: DON. I.
DATE: JAN. 10, 1979 JOB NO: 784746
REVISIT APRIL 5, 1979 # 795093