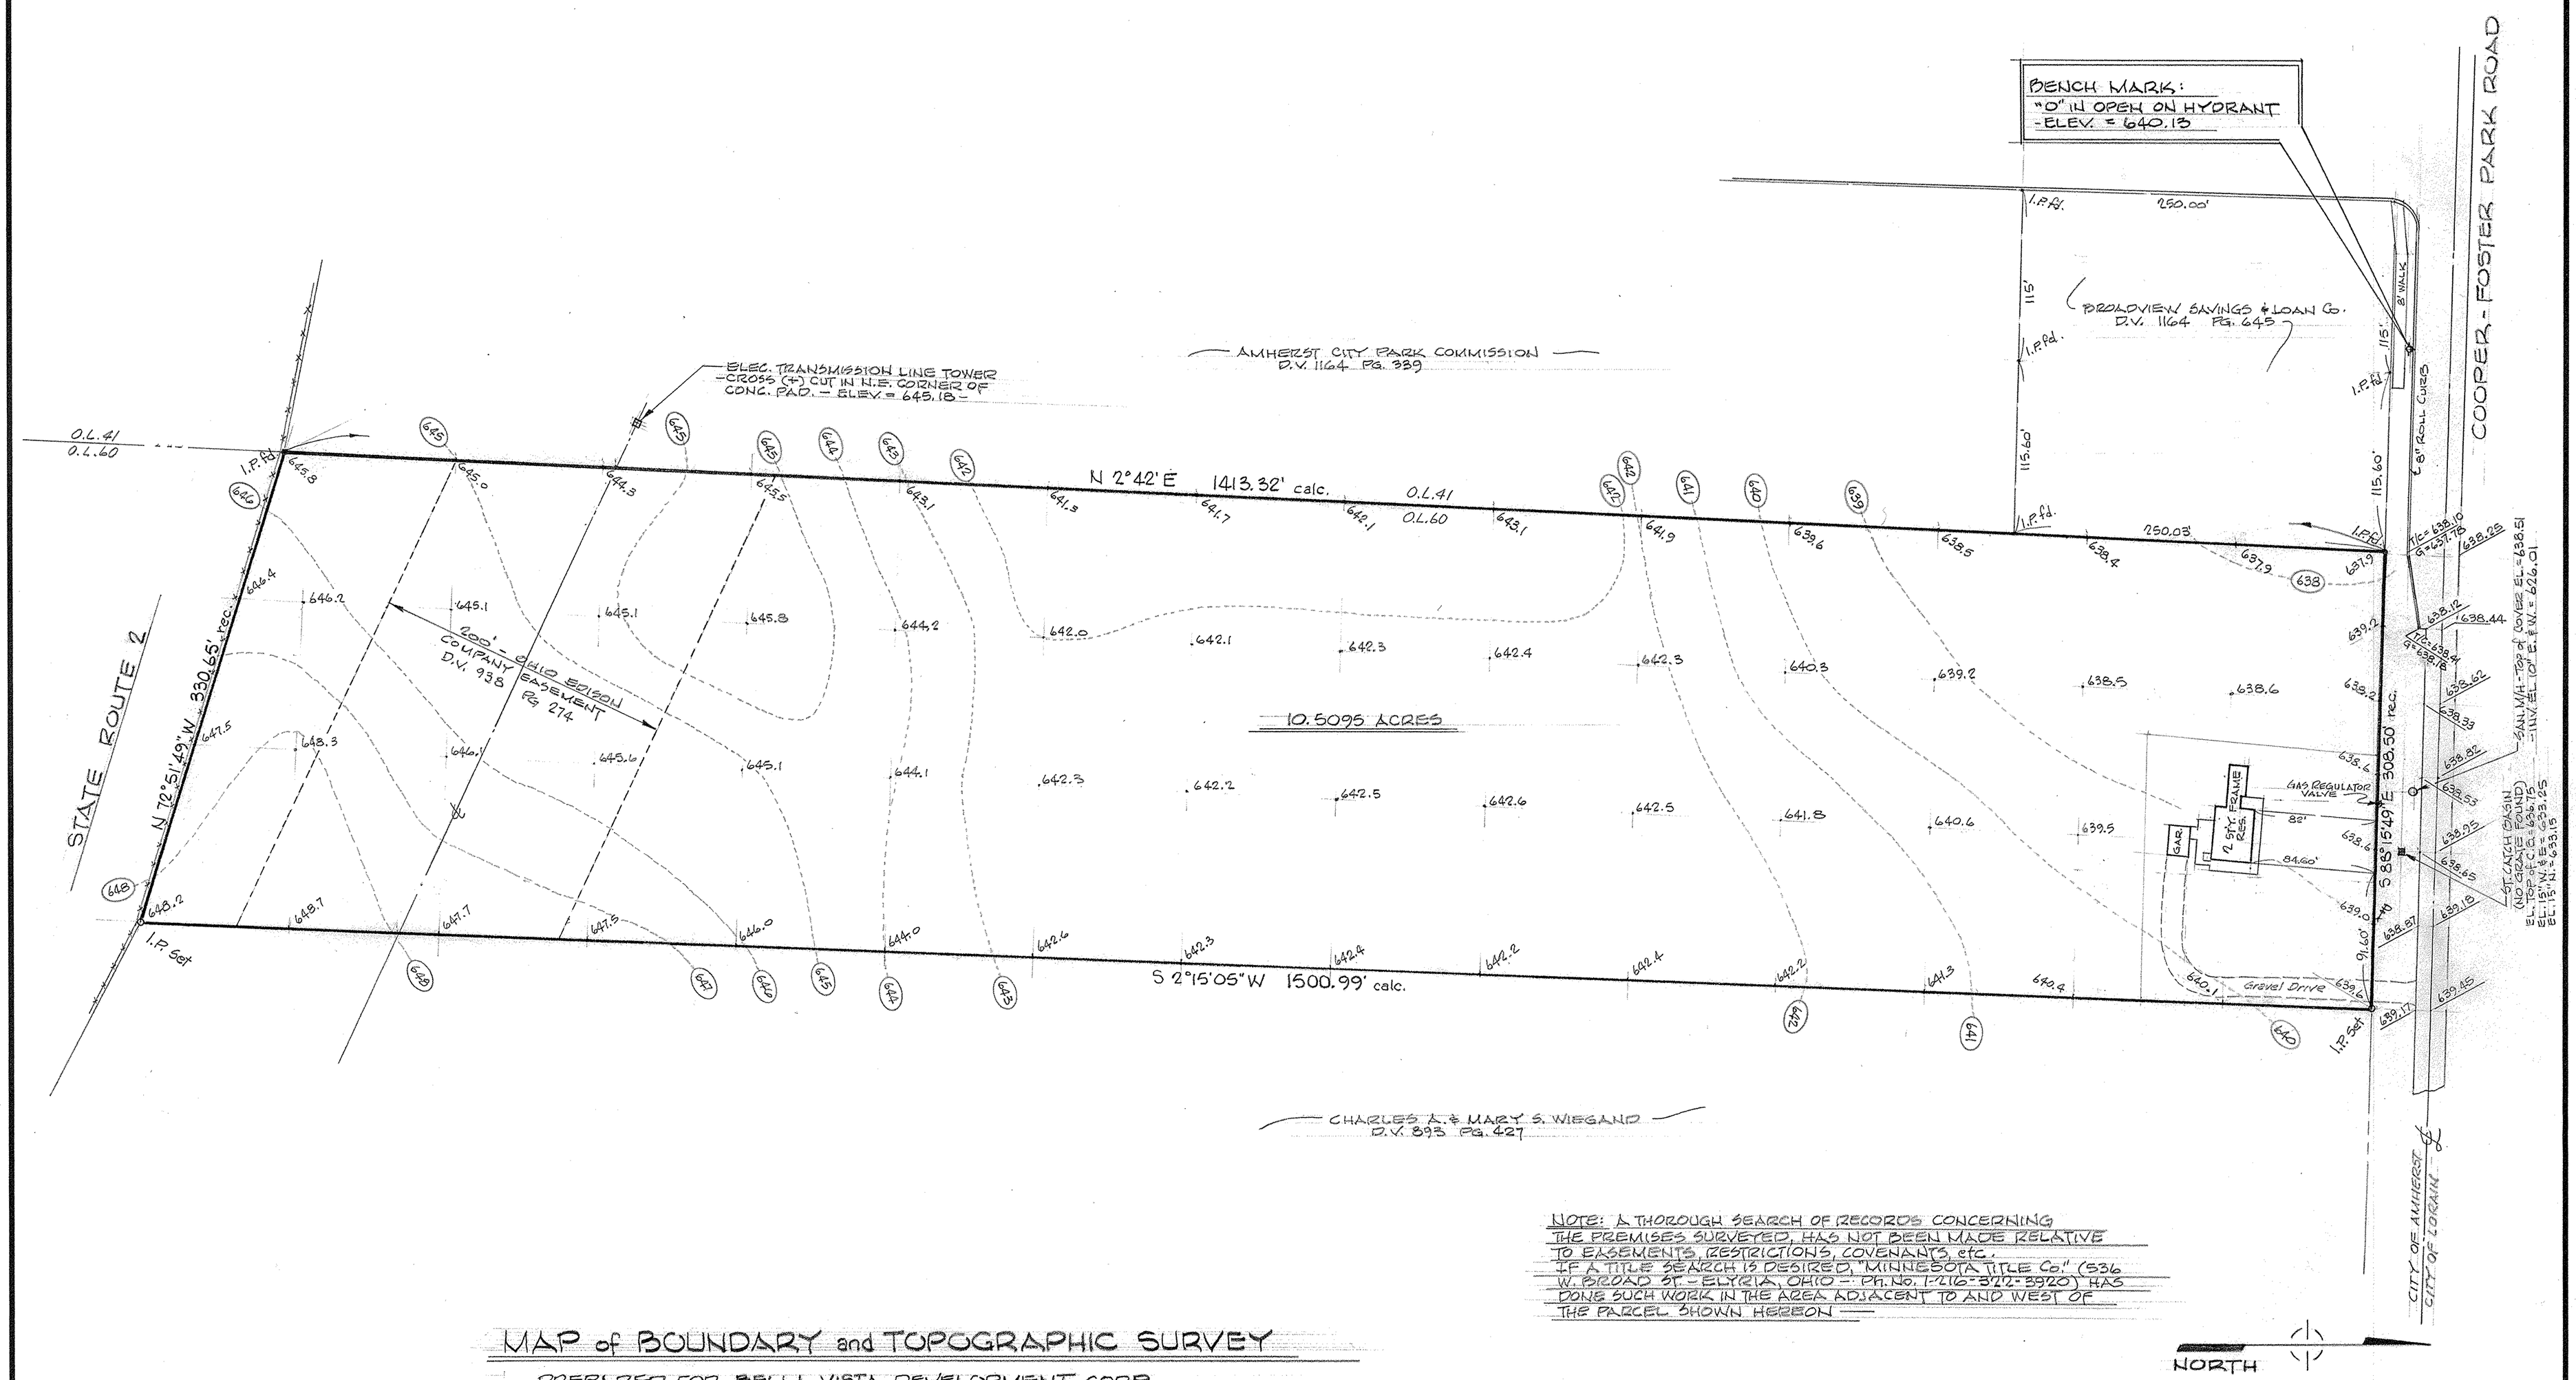

NOTE: A THOROUGH SEARCH OF RECORDS CONCERNING THE PREMISES SURVEYED, HAS NOT BEEN MADE RELATIVE TO EASEMENTS, RESTRICTIONS, COVENANTS, etc. IF A TITLE SEARCH IS DESIRED, "MINNESOTA TITLE Co." (536 W. BROAD ST. - ELYRIA, OHIO - PH. No. 1-216-322-3920) HAS DONE SUCH WORK IN THE AREA ADJACENT TO AND WEST OF THE PARCEL SHOWN HEREON

MAP of BOUNDARY and TOPOGRAPHIC SURVEY

PREPARED FOR BELLA VISTA DEVELOPMENT CORP.

PART of ORIGINAL AMHERST TOWNSHIP LOT No. 60

CITY of AMHERST LORAIN COUNTY OHIO

McGLINCHY AND ASSOCIATES
PROFESSIONAL ENGINEERS AND SURVEYORS
110½ MIDDLE AVE. ELYRIA, OHIO

SCALE: 1" = 50' DRAWN BY: B. THOMAS

DATE: FEB. 1980 JOB NO: 796030