149996

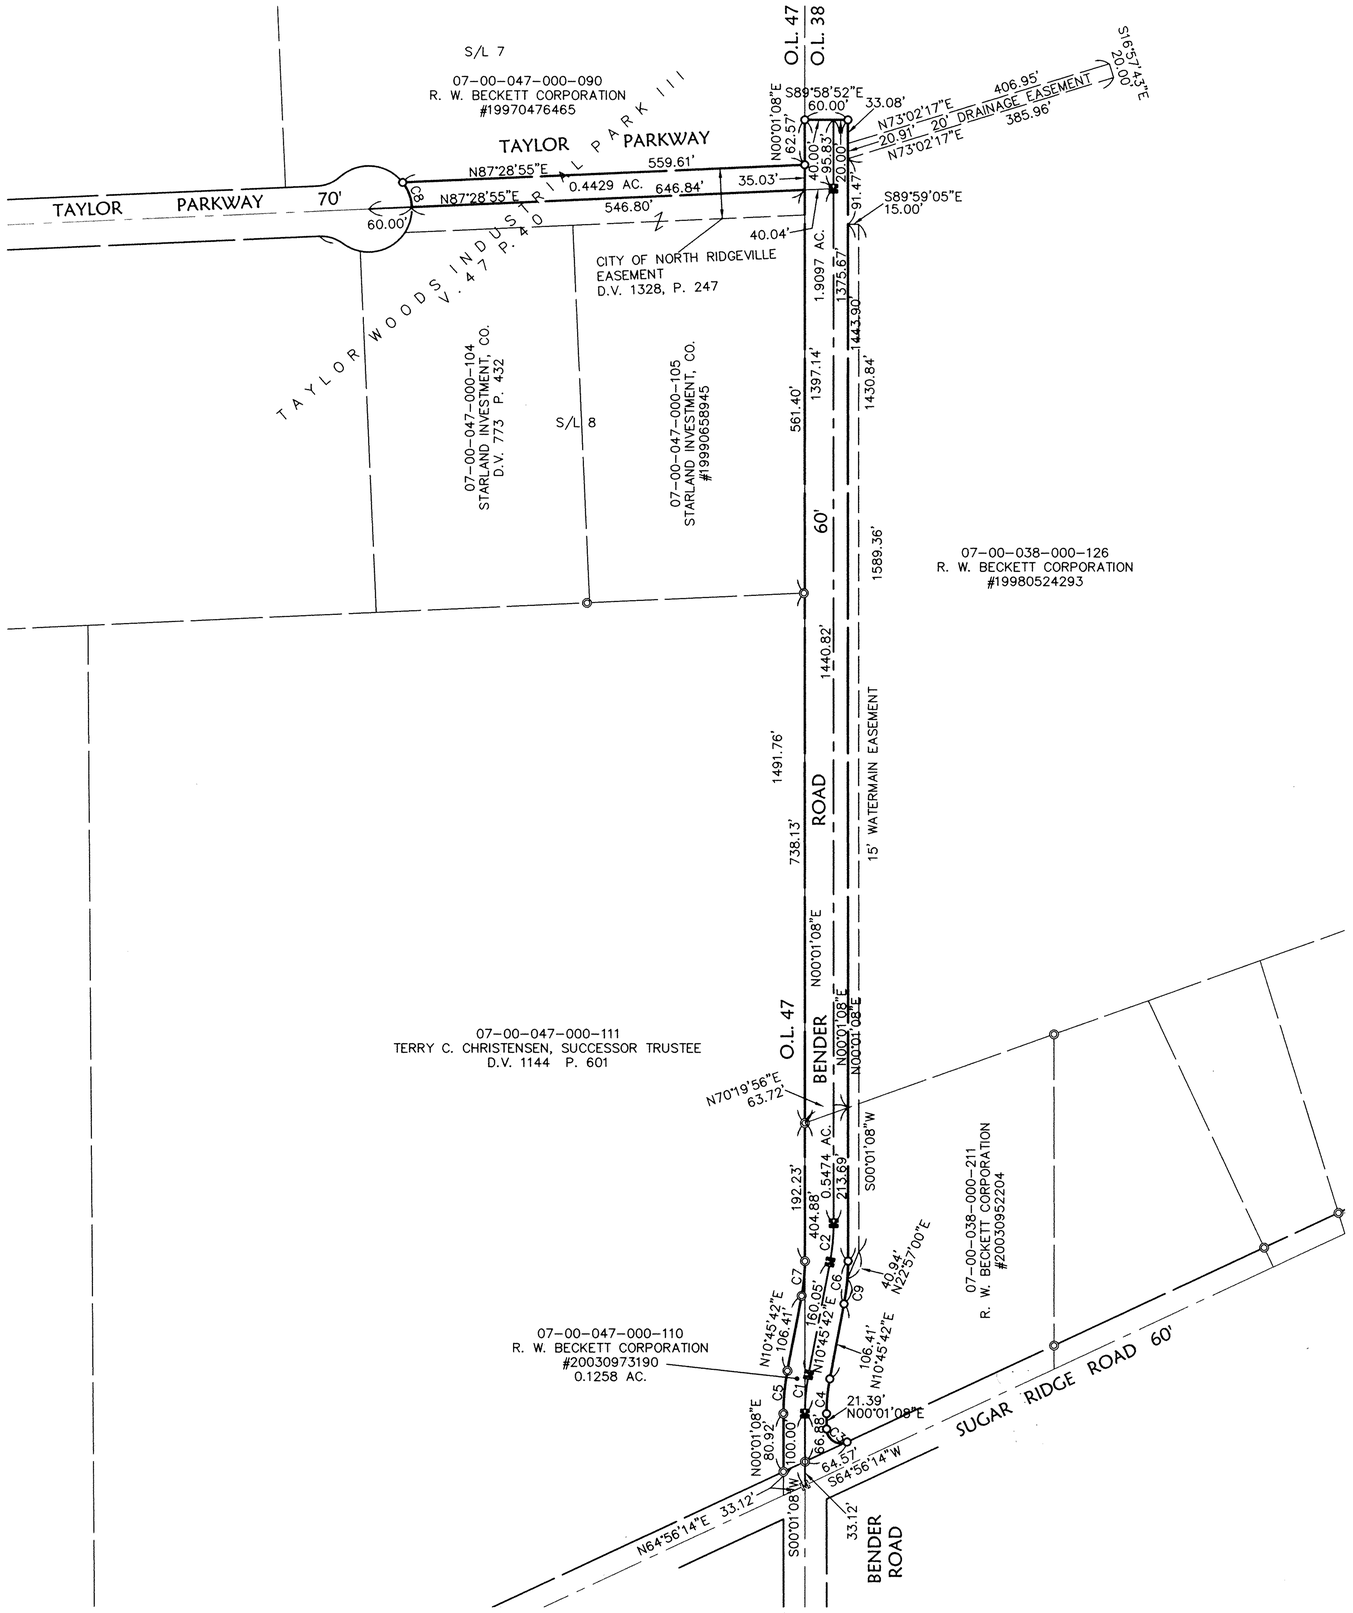

CURVE TABLE						
CURVE	LENGTH	RADIUS	TANGENT	DELTA	CHORD	BEARING
C1	54.38	290.00	27.27	10°44'35"	54.30	S05°23'25"W
C2	54.38	290.00	27.27	10°44'35"	54.30	N05°23'25"E
C3	40.17	20.00	31.44	115°04'54"	33.75	S57°31'19"E
C4	48.75	260.00	24.45	10°44'35"	48.68	S05°23'25"W
C5	60.00	320.00	30.09	10°44'35"	59.91	S05°23'25"W
C6	60.00	320.00	30.09	10°44'35"	59.91	N05°23'25"E
C7	48.75	260.00	24.45	10°44'35"	48.68	N05°23'25"E
C8	37.37	60.00	19.31	35°41'07"	36.77	N20°21'39"W
C9	35.34	320.00	17.69	6°19'38"	35.32	N07°35'53"E

LEGEND

- EXISTING MONUMENT BOX
- IRON PIPE/ IRON PIN/ 5/8" KS CAPPED PIN FOUND LABELED "KS ASSOCS INC PROP MARKER"
- PROPOSED MONUMENT BOX
- 5/8"x30" KS CAPPED PIN SET LABELED "KS ASSOCS INC PROP MARKER"

100 0 100 200
SCALE IN FEET
SCALE: 1" = 100'

REVISIONS			
DATE	DESCRIPTION	BY
3-23-06	REVISED PER CITIES COMMENTS	CPW
11-23-04	ISSUE	

DATE: 9-9-04
DRAWN BY: DJM
CHD BY:
DWG. NAME: 1-PLAT01
PATH: R:\03076\LDD1\CONTROL
F.B.

KS ASSOCIATES
KS Associates, Inc.
840 Burns Rd., Suite 100
Elyria, Ohio 44035
Phone (440) 365-4730
Fax (440) 365-4790
mailroom@ksassoc.com
www.ksassoc.com

DEDICATION PLAT
TAYLOR PARKWAY & BENDER ROAD EXTENSIONS
OF PART OF
RIDGEVILLE TOWNSHIP ORIGINAL LOT NOS. 38 & 47
CITY OF NORTH RIDGEVILLE COUNTY OF LORAIN STATE OF OHIO

SHEET 2 OF 2

JOB NO. 03076

R:\03000\03076\LDD1\control\dwg\1-PLAT01.dwg 3/24/2006 12:47:17 PM EST

TAX MAP DEPT. COPY # 06-00977

89/59