CONTOUR AND DRAINAGE MAP
PROPOSED SUBDIVISION FOR WILLIAM ROBERT KEARNEY

ORIGINAL LOT 7 RIDGEVILLE TOWNSHIP
LORAIN COUNTY OHIO
SCALE: 1"=50' FEBRUARY 1959
GARY E. PENFOUND REGISTERED SURVEYOR NO. 4457

NOTES: Contour Interval is One Foot.
⊙ indicates point of elevation on pavement or in ditch.
All proposed Sub-Lots shown hereon are one-half acre or larger in area.

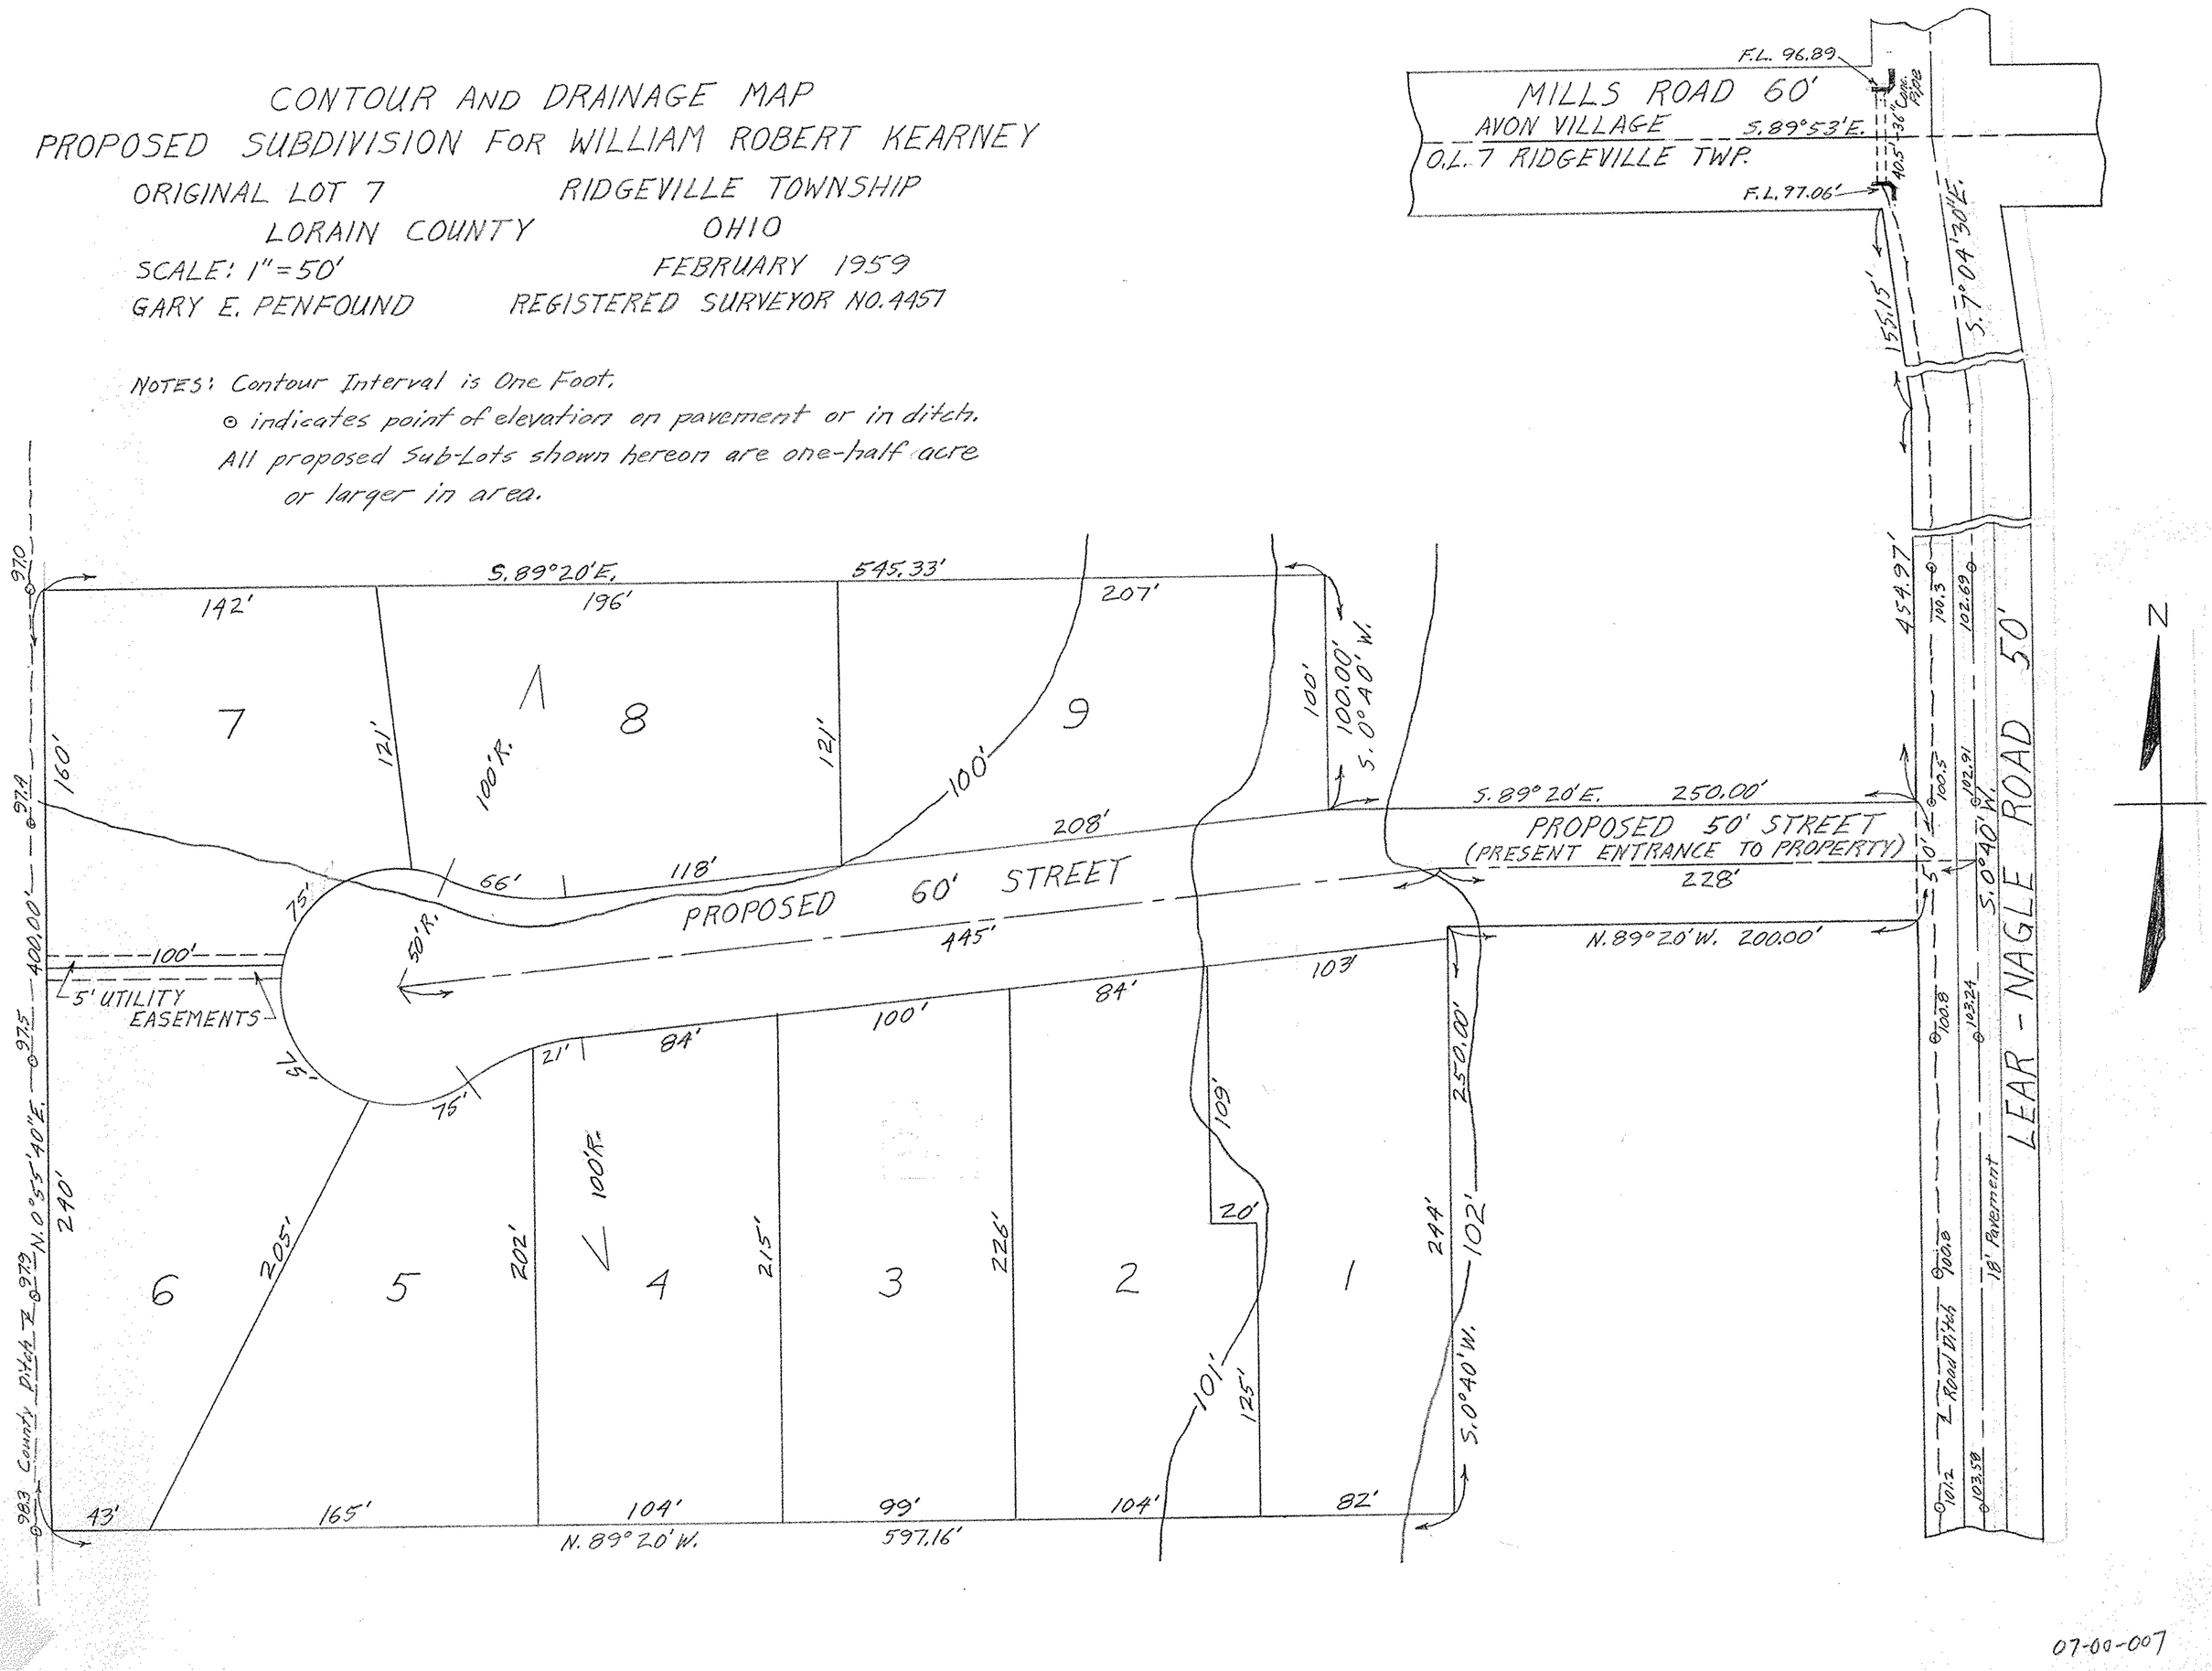

07-00-007