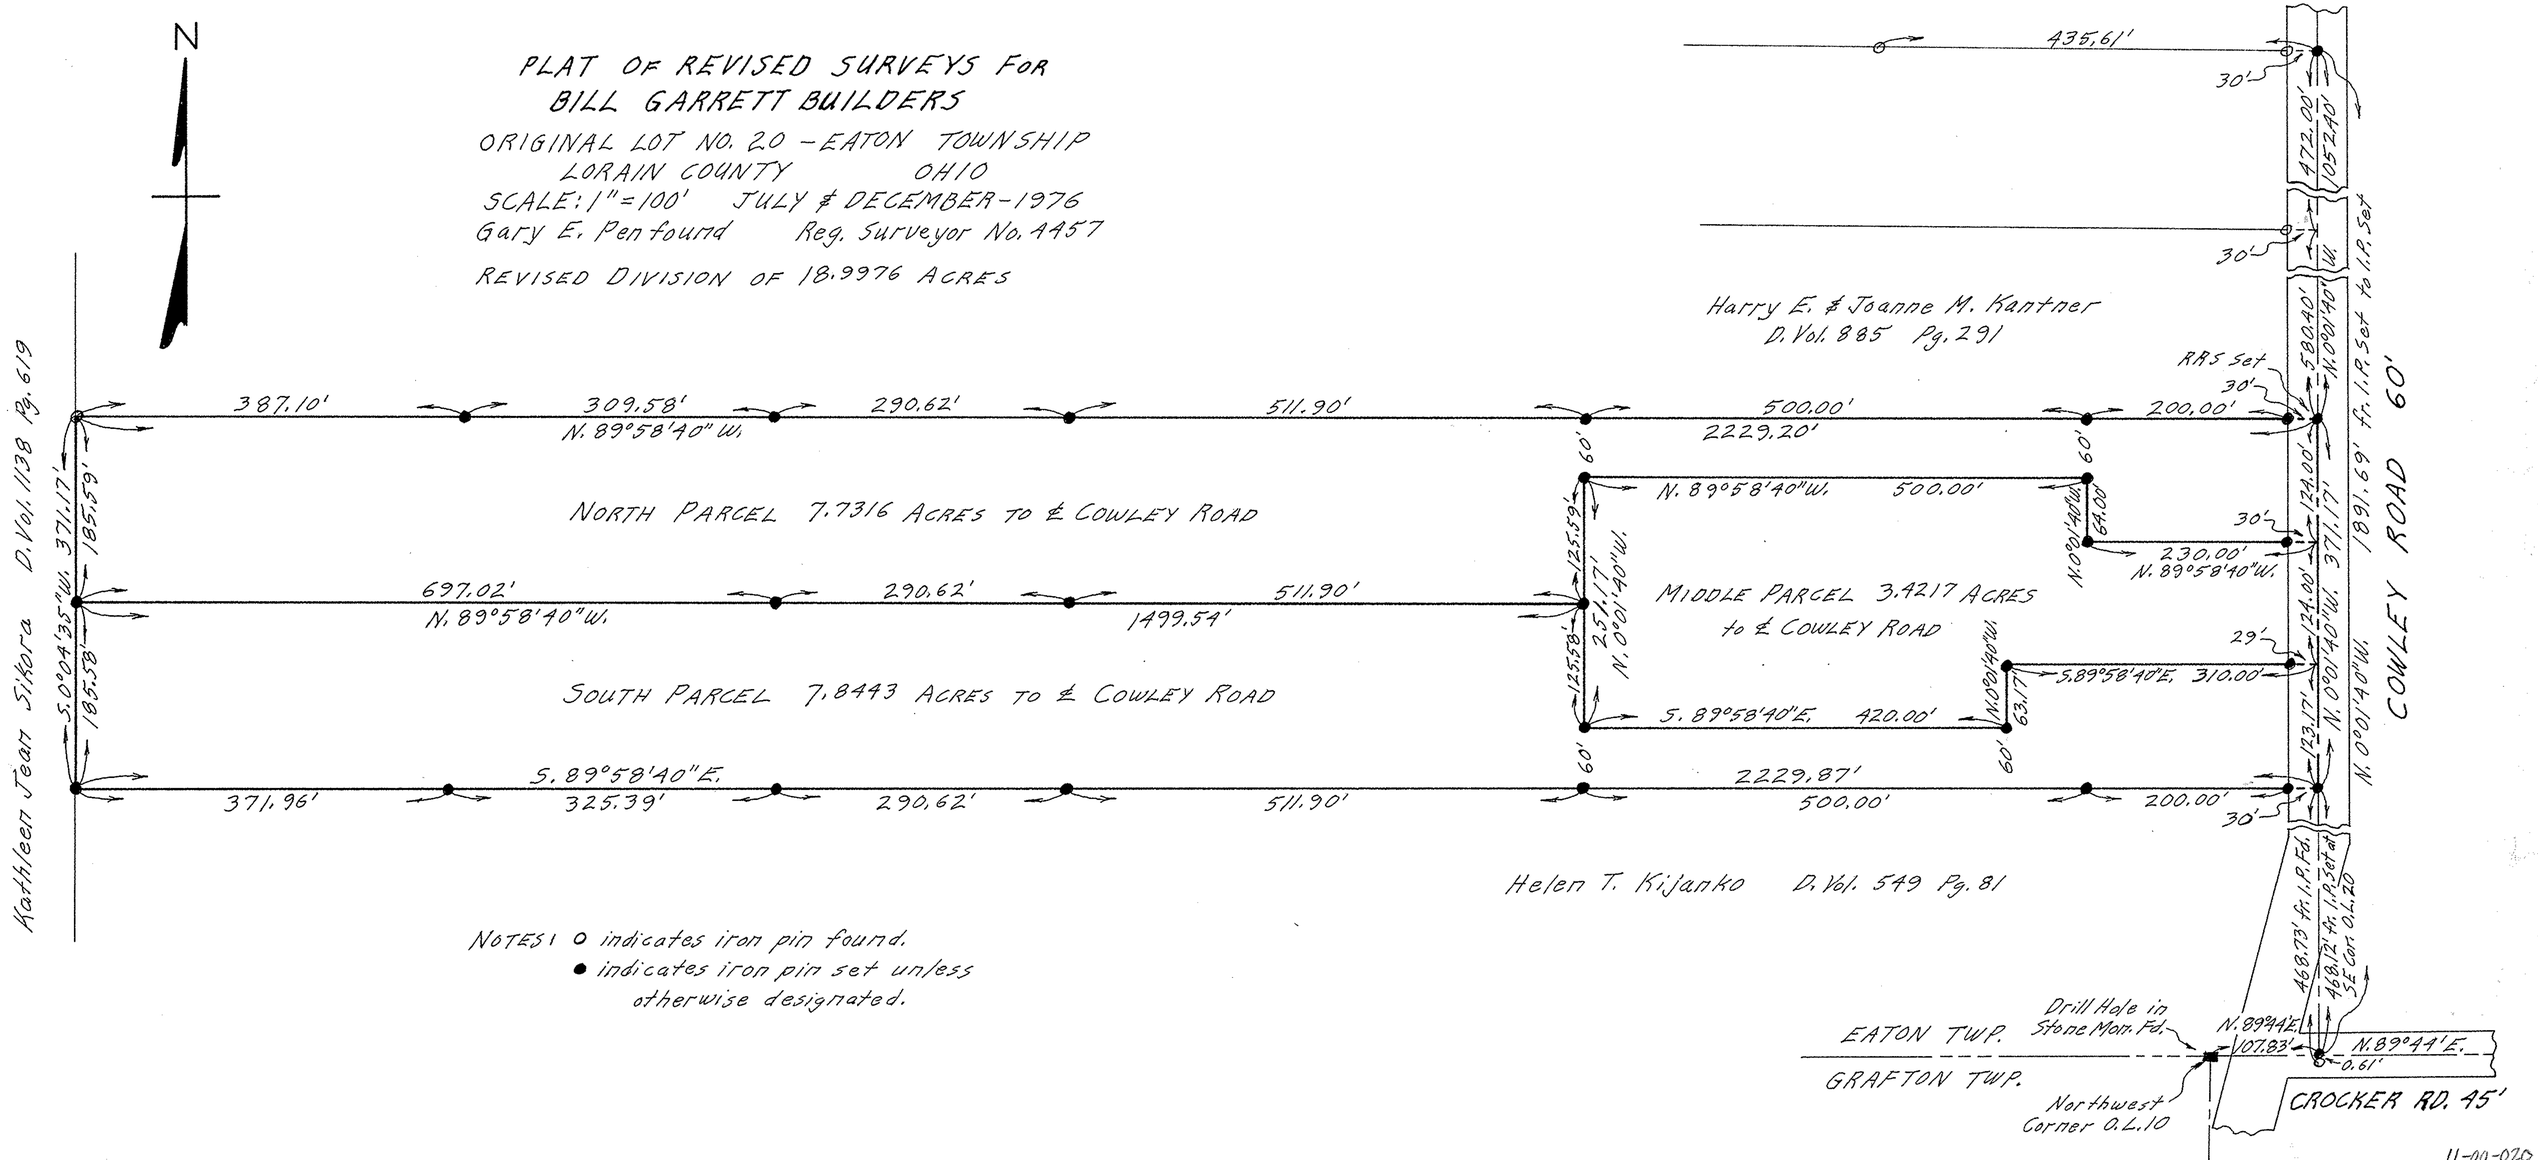
N
PLAT OF REVISED SURVEYS FOR
BILL GARRETT BUILDERS
ORIGINAL LOT NO. 20 - EATON TOWNSHIP
LORAIN COUNTY OHIO
SCALE: 1" = 100' JULY & DECEMBER - 1976
Gary E. Penfound Reg. Surveyor No. 4457
REVISED DIVISION OF 18.9976 ACRES
Kathleen Jean Sikora D. Vol. 1138 Pg. 619
Harry E. & Joanne M. Kantner
D. Vol. 885 Pg. 291
Helen T. Kijanko D. Vol. 549 Pg. 81
NORTH PARCEL 7.7316 ACRES TO ℄ COWLEY ROAD
MIDDLE PARCEL 3.4217 ACRES to ℄ COWLEY ROAD
SOUTH PARCEL 7.8443 ACRES TO ℄ COWLEY ROAD
387.10'
309.58'
N. 89°58'40" W.
290.62'
511.90'
500.00'
2229.20'
200.00'
697.02'
N. 89°58'40" W.
1499.54'
S. 0°04'35" W. 371.17'
185.59'
185.58'
S. 89°58'40" E.
371.96'
325.39'
2229.87'
N. 89°58'40" W. 500.00'
N. 0°01'40" W. 64.00'
230.00'
N. 89°58'40" W.
2511.17'
N. 0°01'40" W.
125.59'
125.58'
S. 89°58'40" E. 310.00'
S. 89°58'40" E. 420.00'
N. 0°01'40" W. 63.7'
60'
30'
29'
435.61'
472.00'
1052.40'
580.40'
N. 0°01'40" W.
124.00'
371.17'
124.00'
N. 0°01'40" W.
123.17'
N. 0°01'40" W.
1891.69' fr. I.P. Set to I.P. Set
COWLEY ROAD 60'
RRS Set
468.73' fr. I.P. Fd.
468.12' fr. I.P. Set at SE Cor O.L. 20
Drill Hole in Stone Mon. Fd.
N. 89°44'E.
107.83'
N. 89°44'E.
0.61'
EATON TWP.
GRAFTON TWP.
Northwest Corner O.L. 10
CROCKER RD. 45'
NOTES: ○ indicates iron pin found.
● indicates iron pin set unless otherwise designated.

11-00-020