CONTOUR MAP OF SUNRISE ALLOTMENT NO. 1

SHOWING ALSO EXISTING ROAD AND DITCH GRADES

ORIGINAL LOT 20 – LAGRANGE TOWNSHIP – LORAIN COUNTY

SCALE: 1" = 60' SEPTEMBER, 1957

C.E. Penfound Registered Surveyor

NOTES: ——— indicates One Foot Contour Interval.
– – – indicates Half Foot Contour.
o indicates Point of Known Elevation.

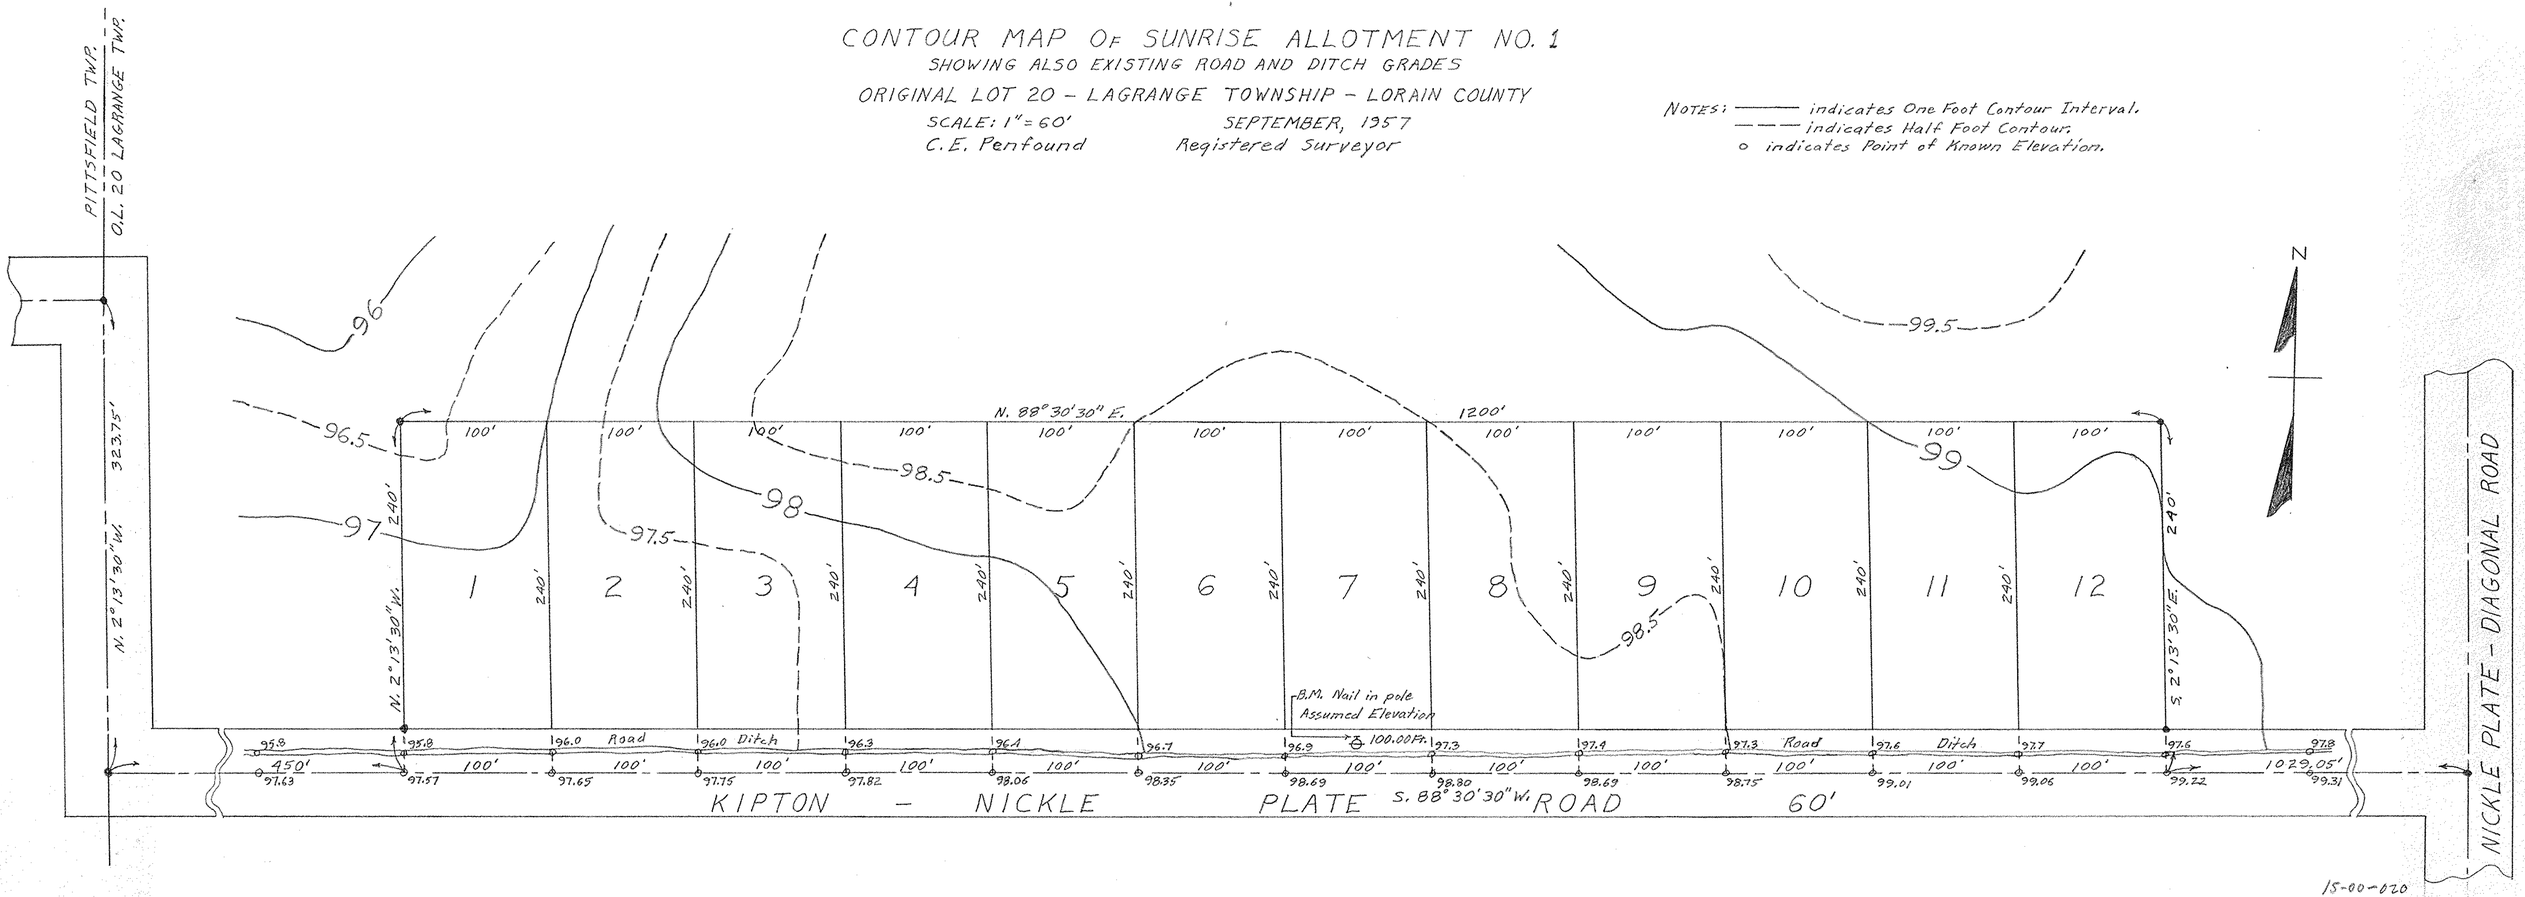

15-00-020