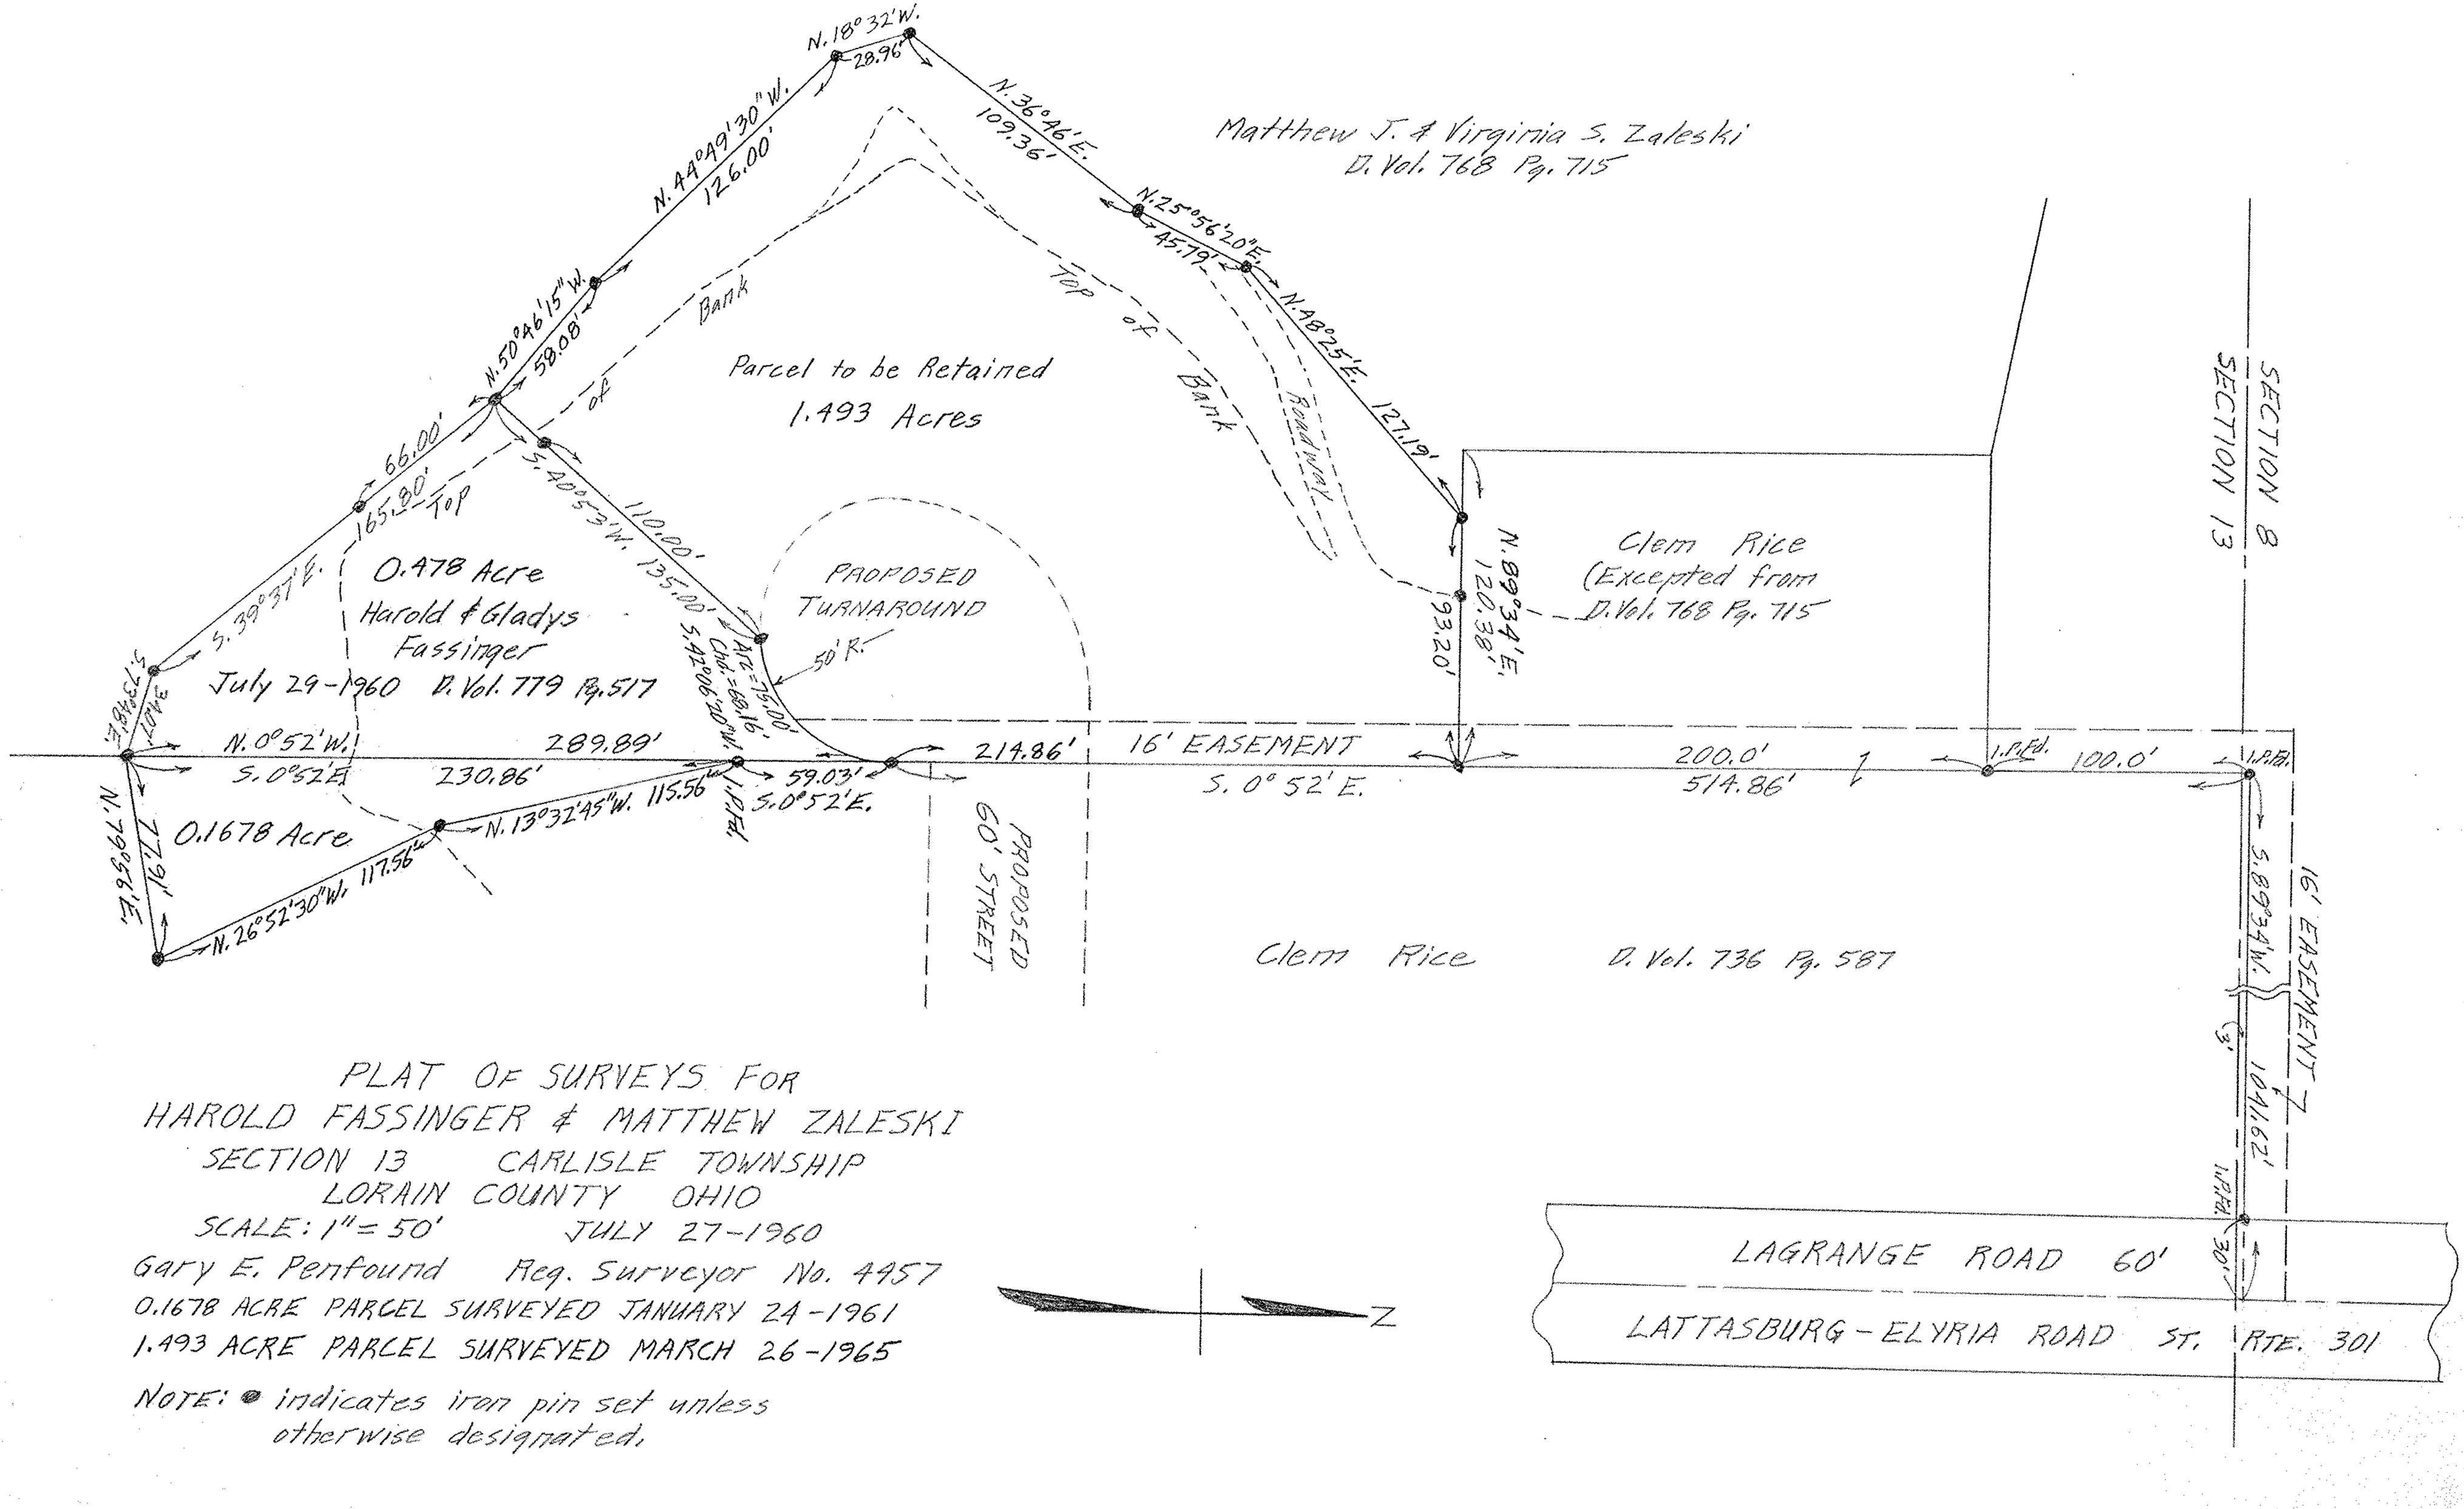

PLAT OF SURVEYS FOR
HAROLD FASSINGER & MATTHEW ZALESKI
SECTION 13 CARLISLE TOWNSHIP
LORAIN COUNTY OHIO
SCALE: 1" = 50' JULY 27-1960
Gary E. Penfound Reg. Surveyor No. 4957
0.1678 ACRE PARCEL SURVEYED JANUARY 24-1961
1.493 ACRE PARCEL SURVEYED MARCH 26-1965

NOTE: ● indicates iron pin set unless otherwise designated.