PLAT OF SURVEYS FOR RICHARD & SHIRLEY A. MILLER AND FOR CLIFFORD M. & MARJORIE J. SMITH AND MELVIN A. & NORMA P. SMITH

ORIGINAL SECTION NO. 6 — CARLISLE TOWNSHIP
LORAIN COUNTY — OHIO
SCALE: 1" = 60' — NOVEMBER 1969
Gary E. Penfound — Registered Surveyor No. 4457
REVISED DEC. 5-1969

NOTES: O indicates iron pin found.
● indicates iron pin set in August 1957.
● indicates iron pin set in November 1969.

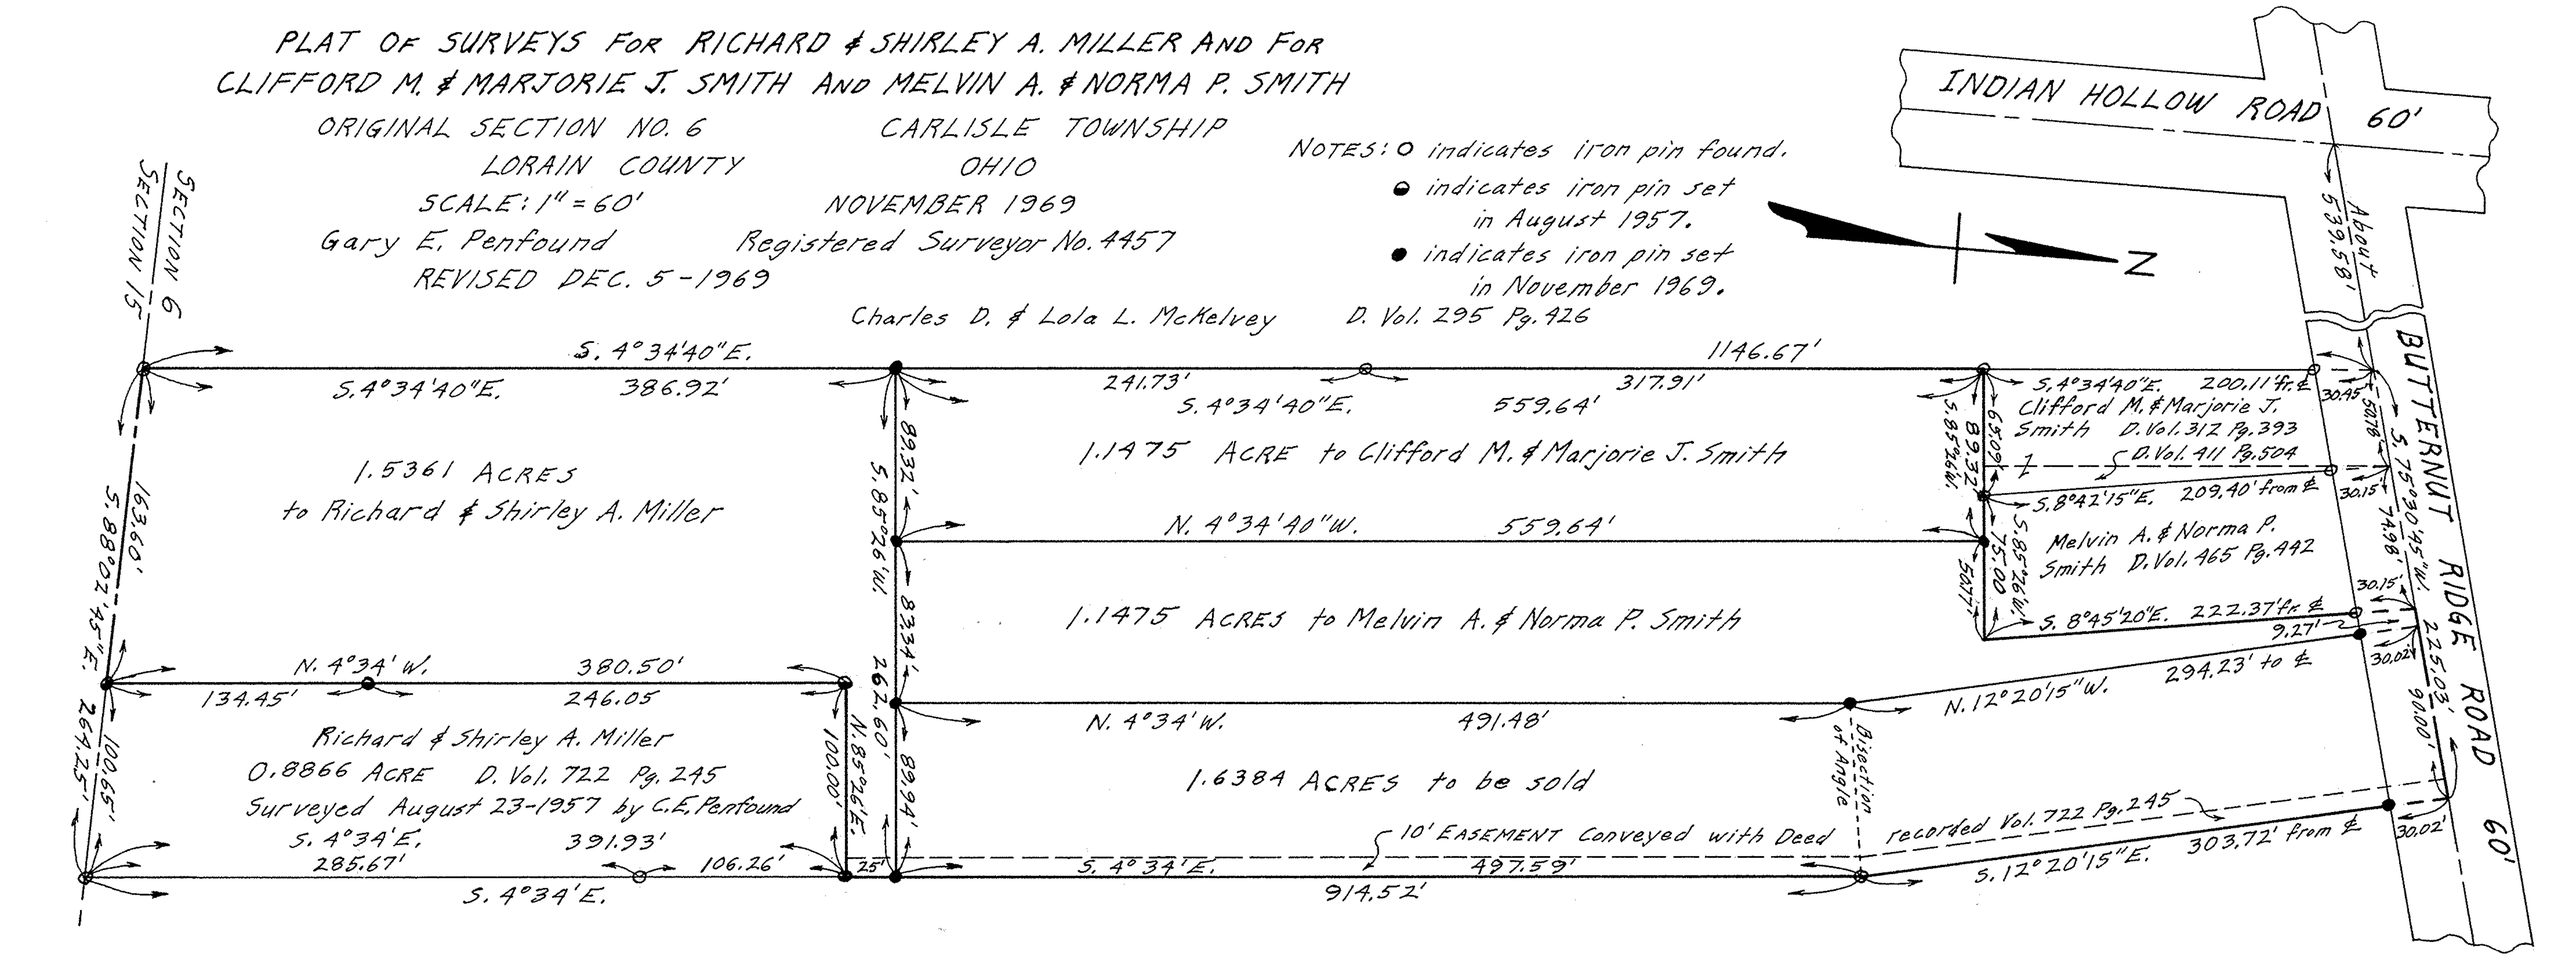

10-00-006