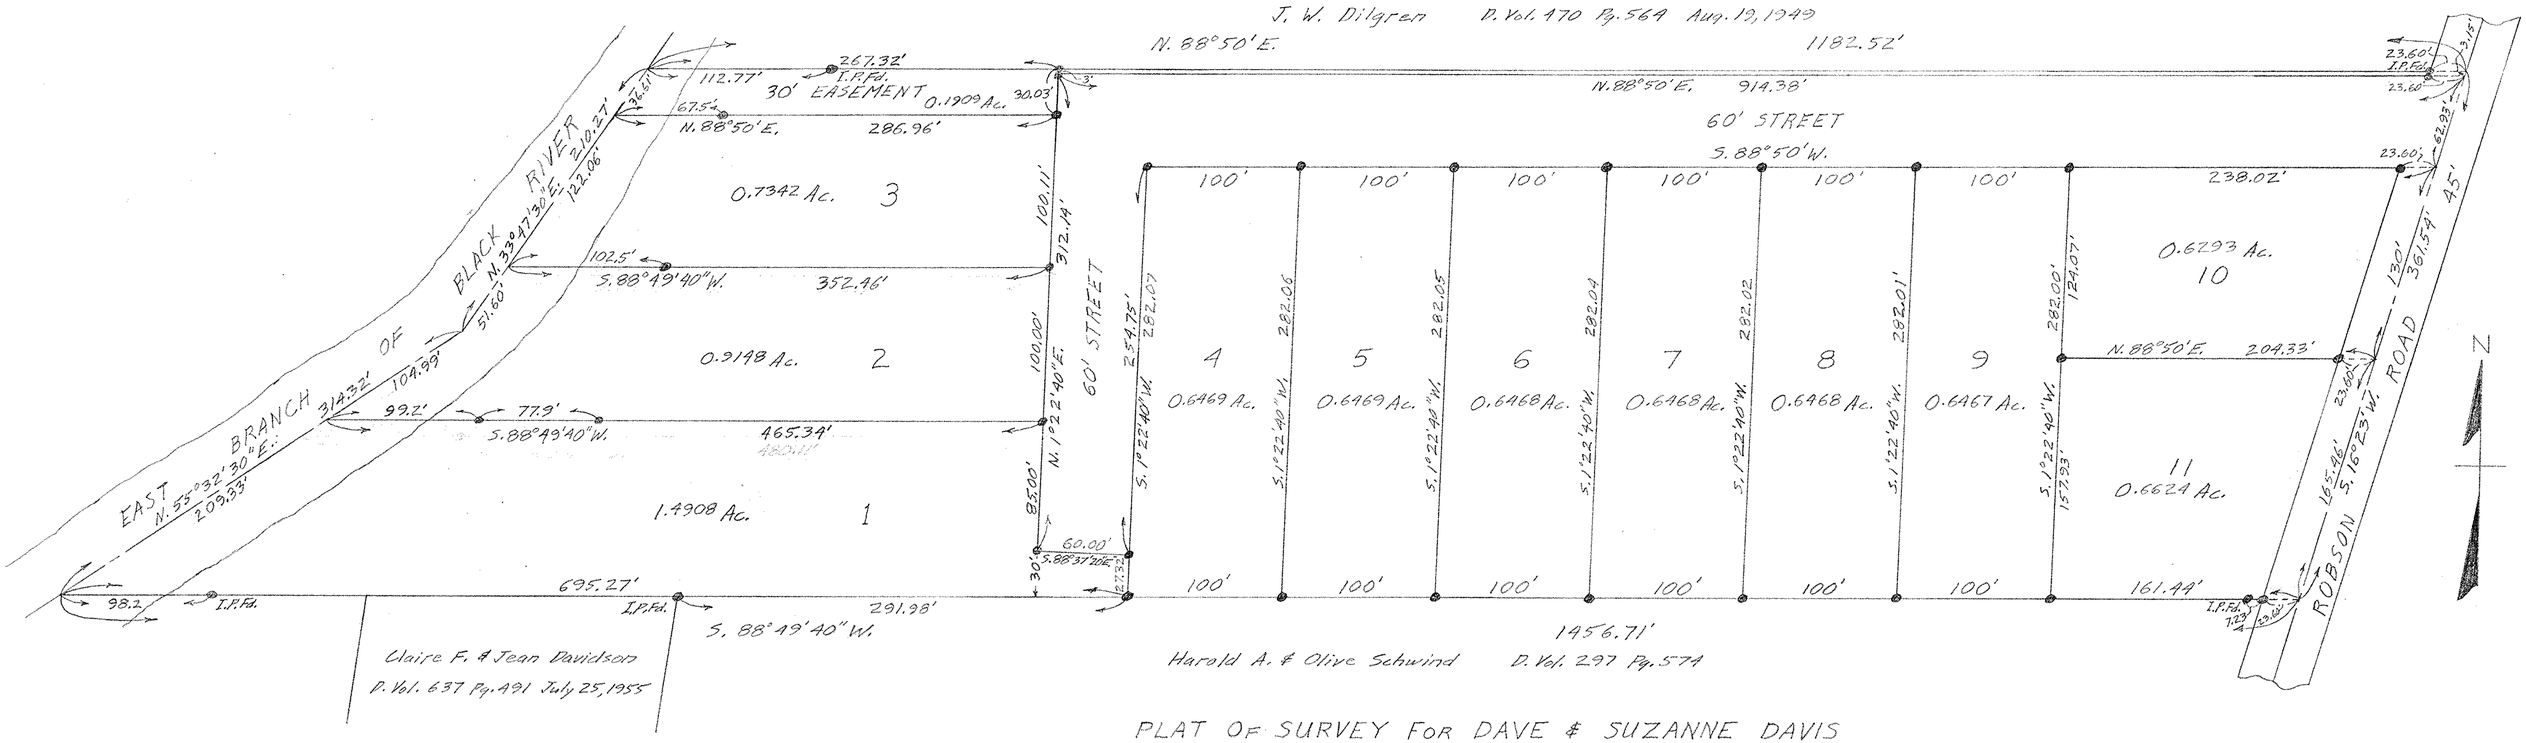

PLAT OF SURVEY FOR DAVE & SUZANNE DAVIS

SECTION 6 CARLISLE TOWNSHIP

LORAIN COUNTY OHIO

SCALE: 1" = 60' SEPTEMBER 1958

GARY E. PENFOUND REGISTERED SURVEYOR

LOTS 1, 2 & 3 REVISED FEBRUARY 12, 1959

NOTE: ● indicates Iron Pin Set unless otherwise noted.

10-00-006