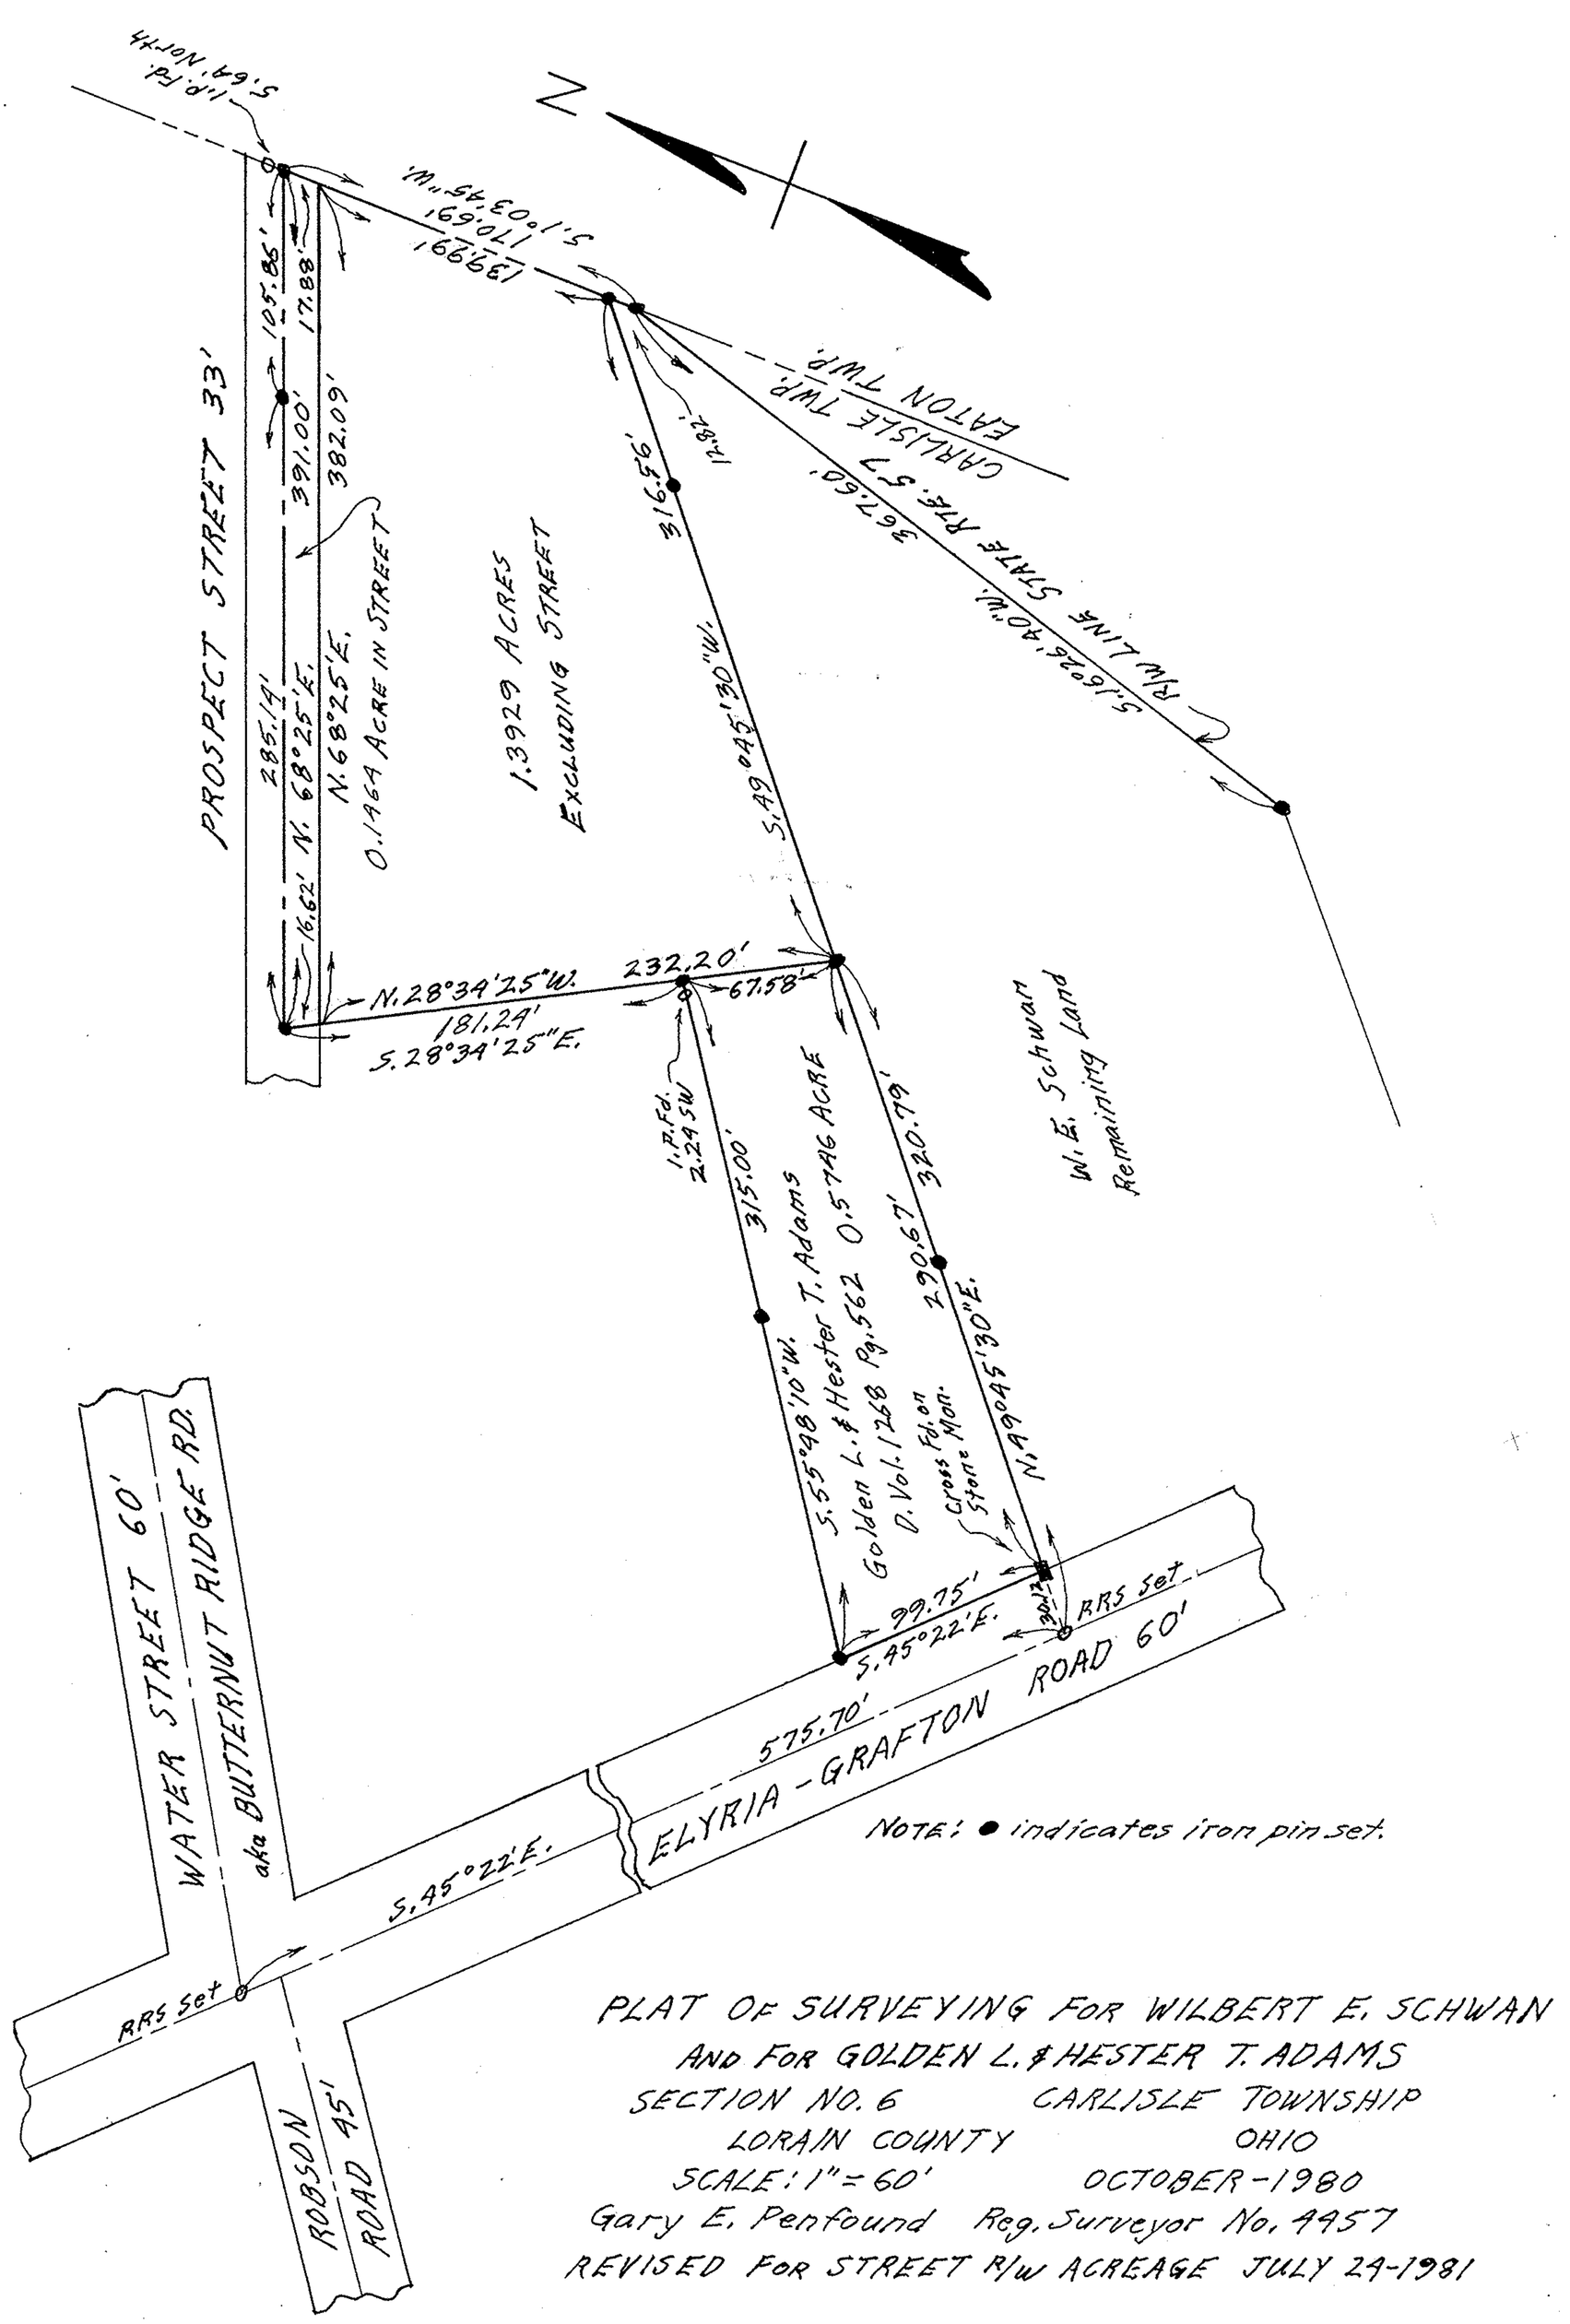

NOTE: ● indicates iron pin set.

PLAT OF SURVEYING FOR WILBERT E. SCHWAN
AND FOR GOLDEN L. & HESTER T. ADAMS
SECTION NO. 6 CARLISLE TOWNSHIP
LORAIN COUNTY OHIO
SCALE: 1" = 60' OCTOBER - 1980
Gary E. Penfound Reg. Surveyor No. 4957
REVISED FOR STREET R/W ACREAGE JULY 29-1981

10-00-006