PLAT OF SURVEY FOR
MRS. ELIZABETH BREZNAI

ORIGINAL LOTS 2 & 3 - BRACE TRACT - ELYRIA TWP.
LORAIN COUNTY - OHIO
SCALE: 1" = 100' MARCH - 1975
Gary E. Penfound Reg. Surveyor No. 4457

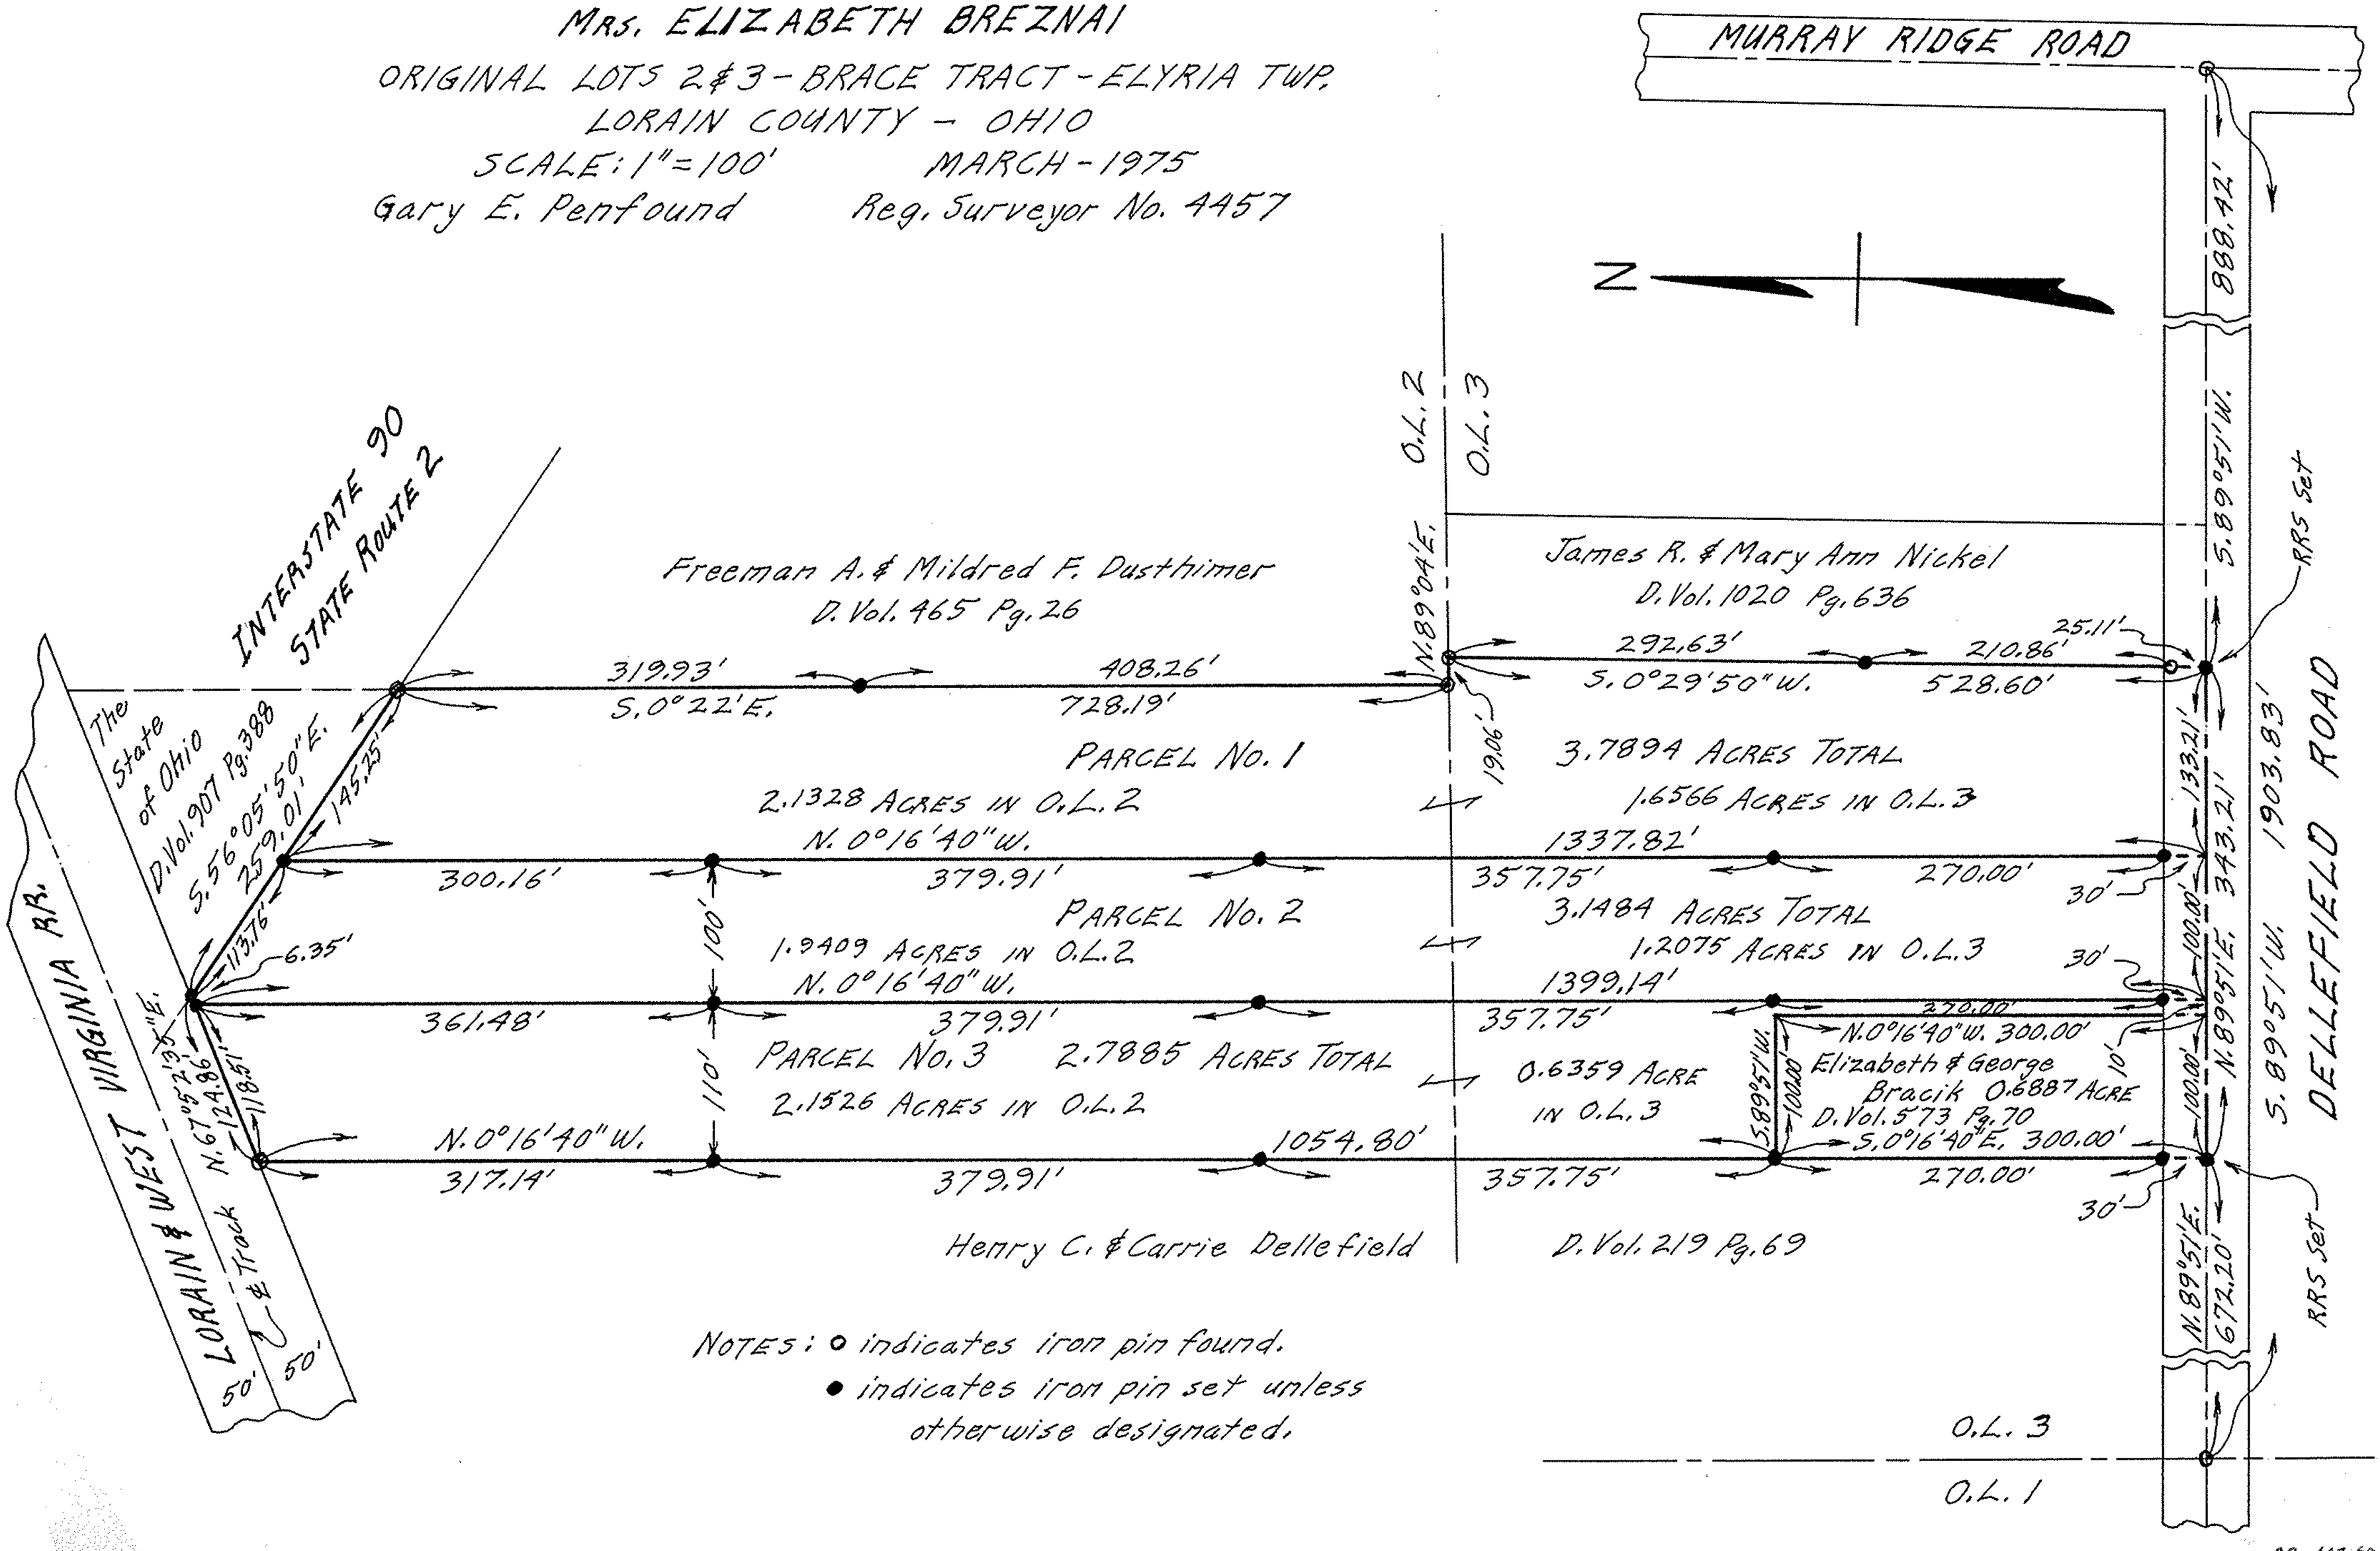

NOTES: ○ indicates iron pin found.
● indicates iron pin set unless otherwise designated.

06-23-602,003