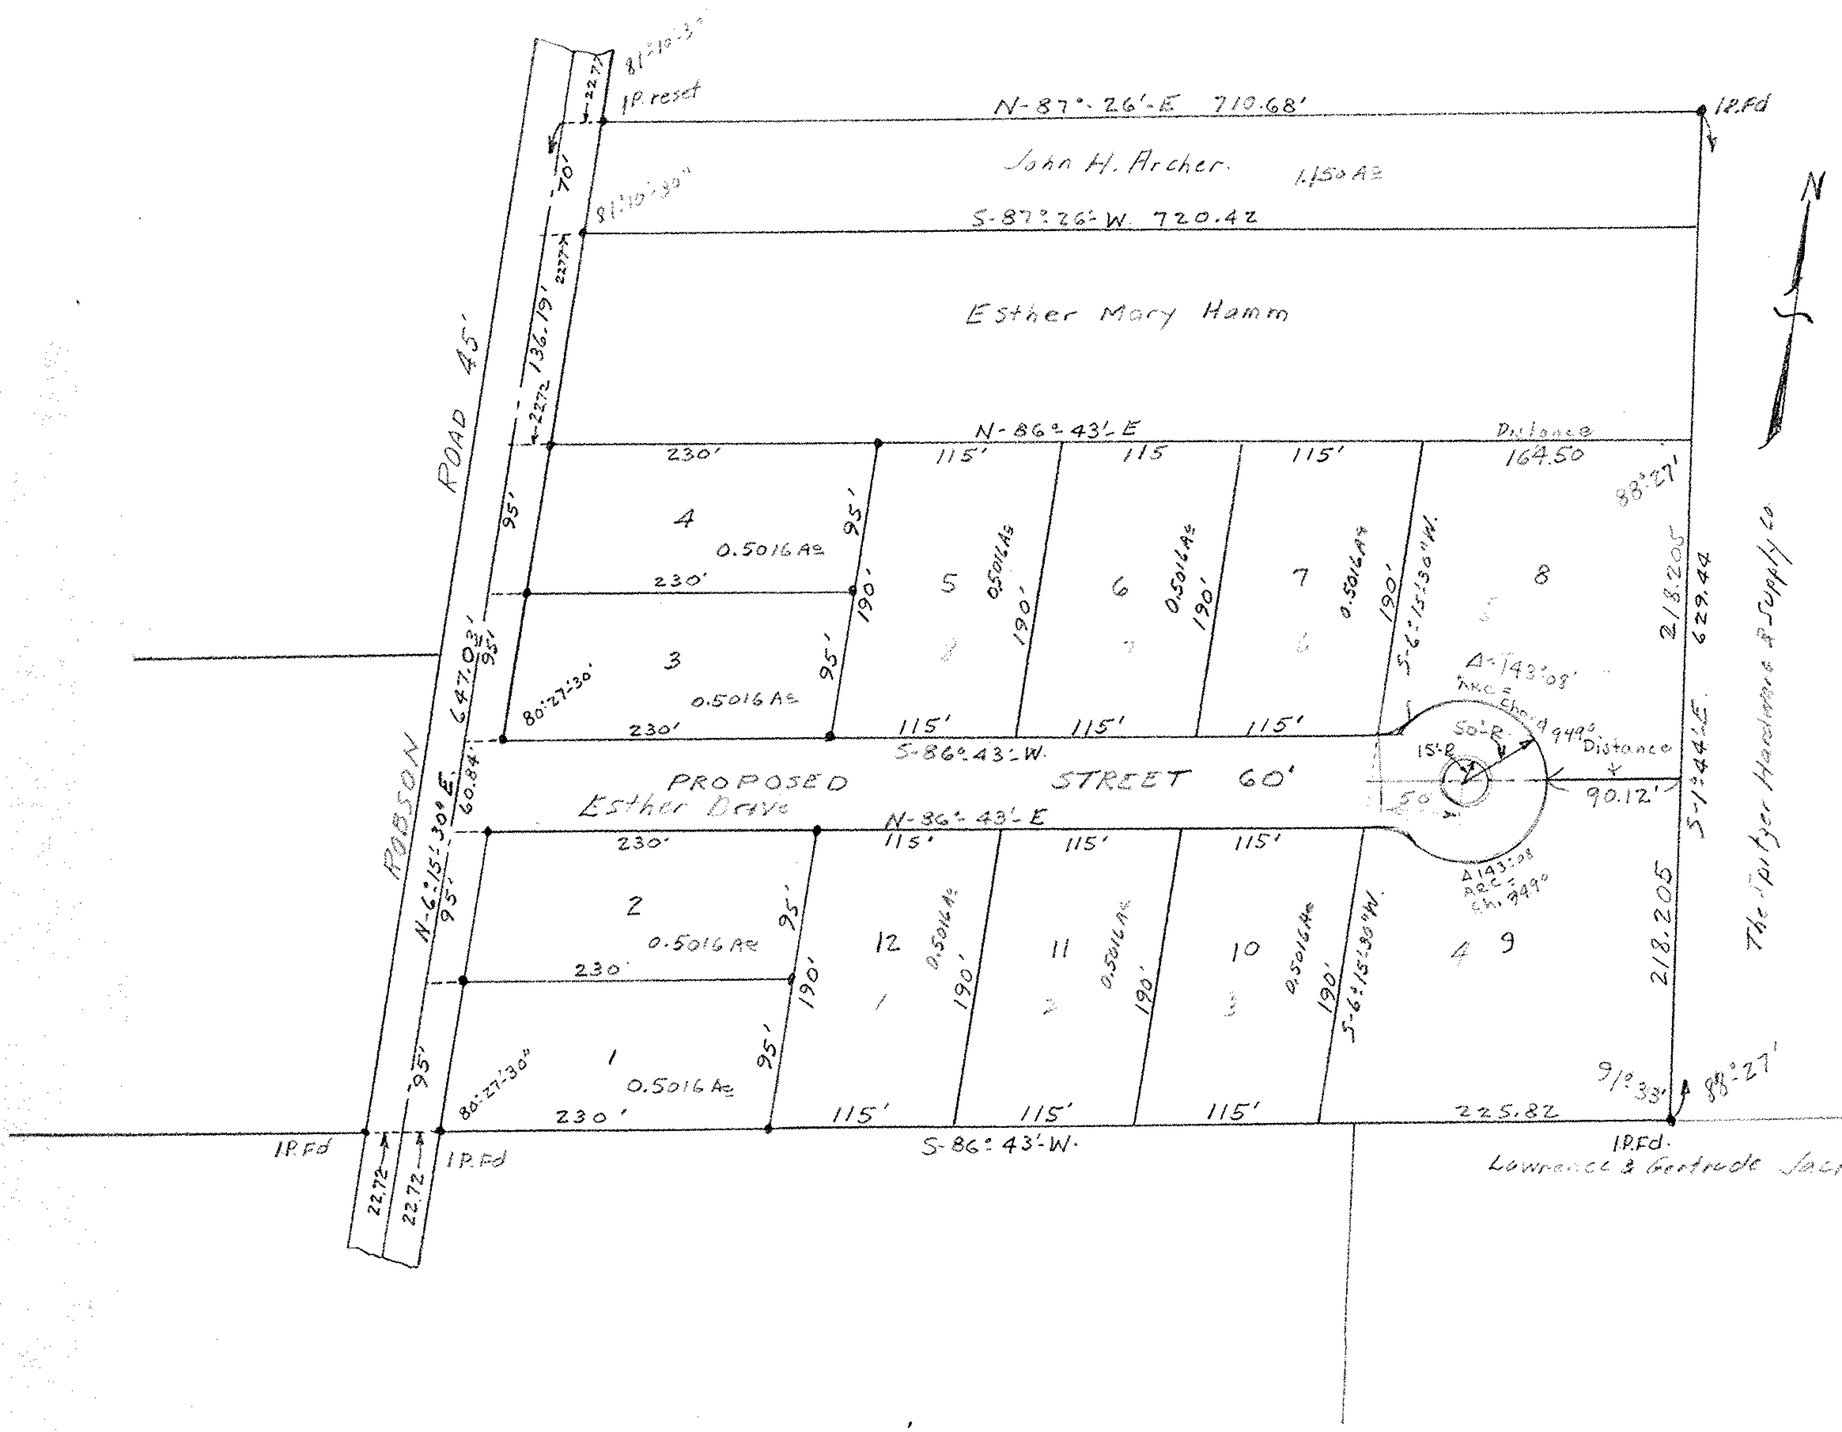

Hamm Subs No 1

STATE OF OHIO
C. E.
PENFOUND
5200
REGISTERED
SURVEYOR

MAP OF SURVEY FOR
ESTHER MARY HAMM
SECTION NO. 15 CARLISLE TWP.
LORAIN COUNTY OHIO
SCALE 1"=100' JUNE 13-1953
C. E. Penfound Registered Surveyor

10-00-015 (1)