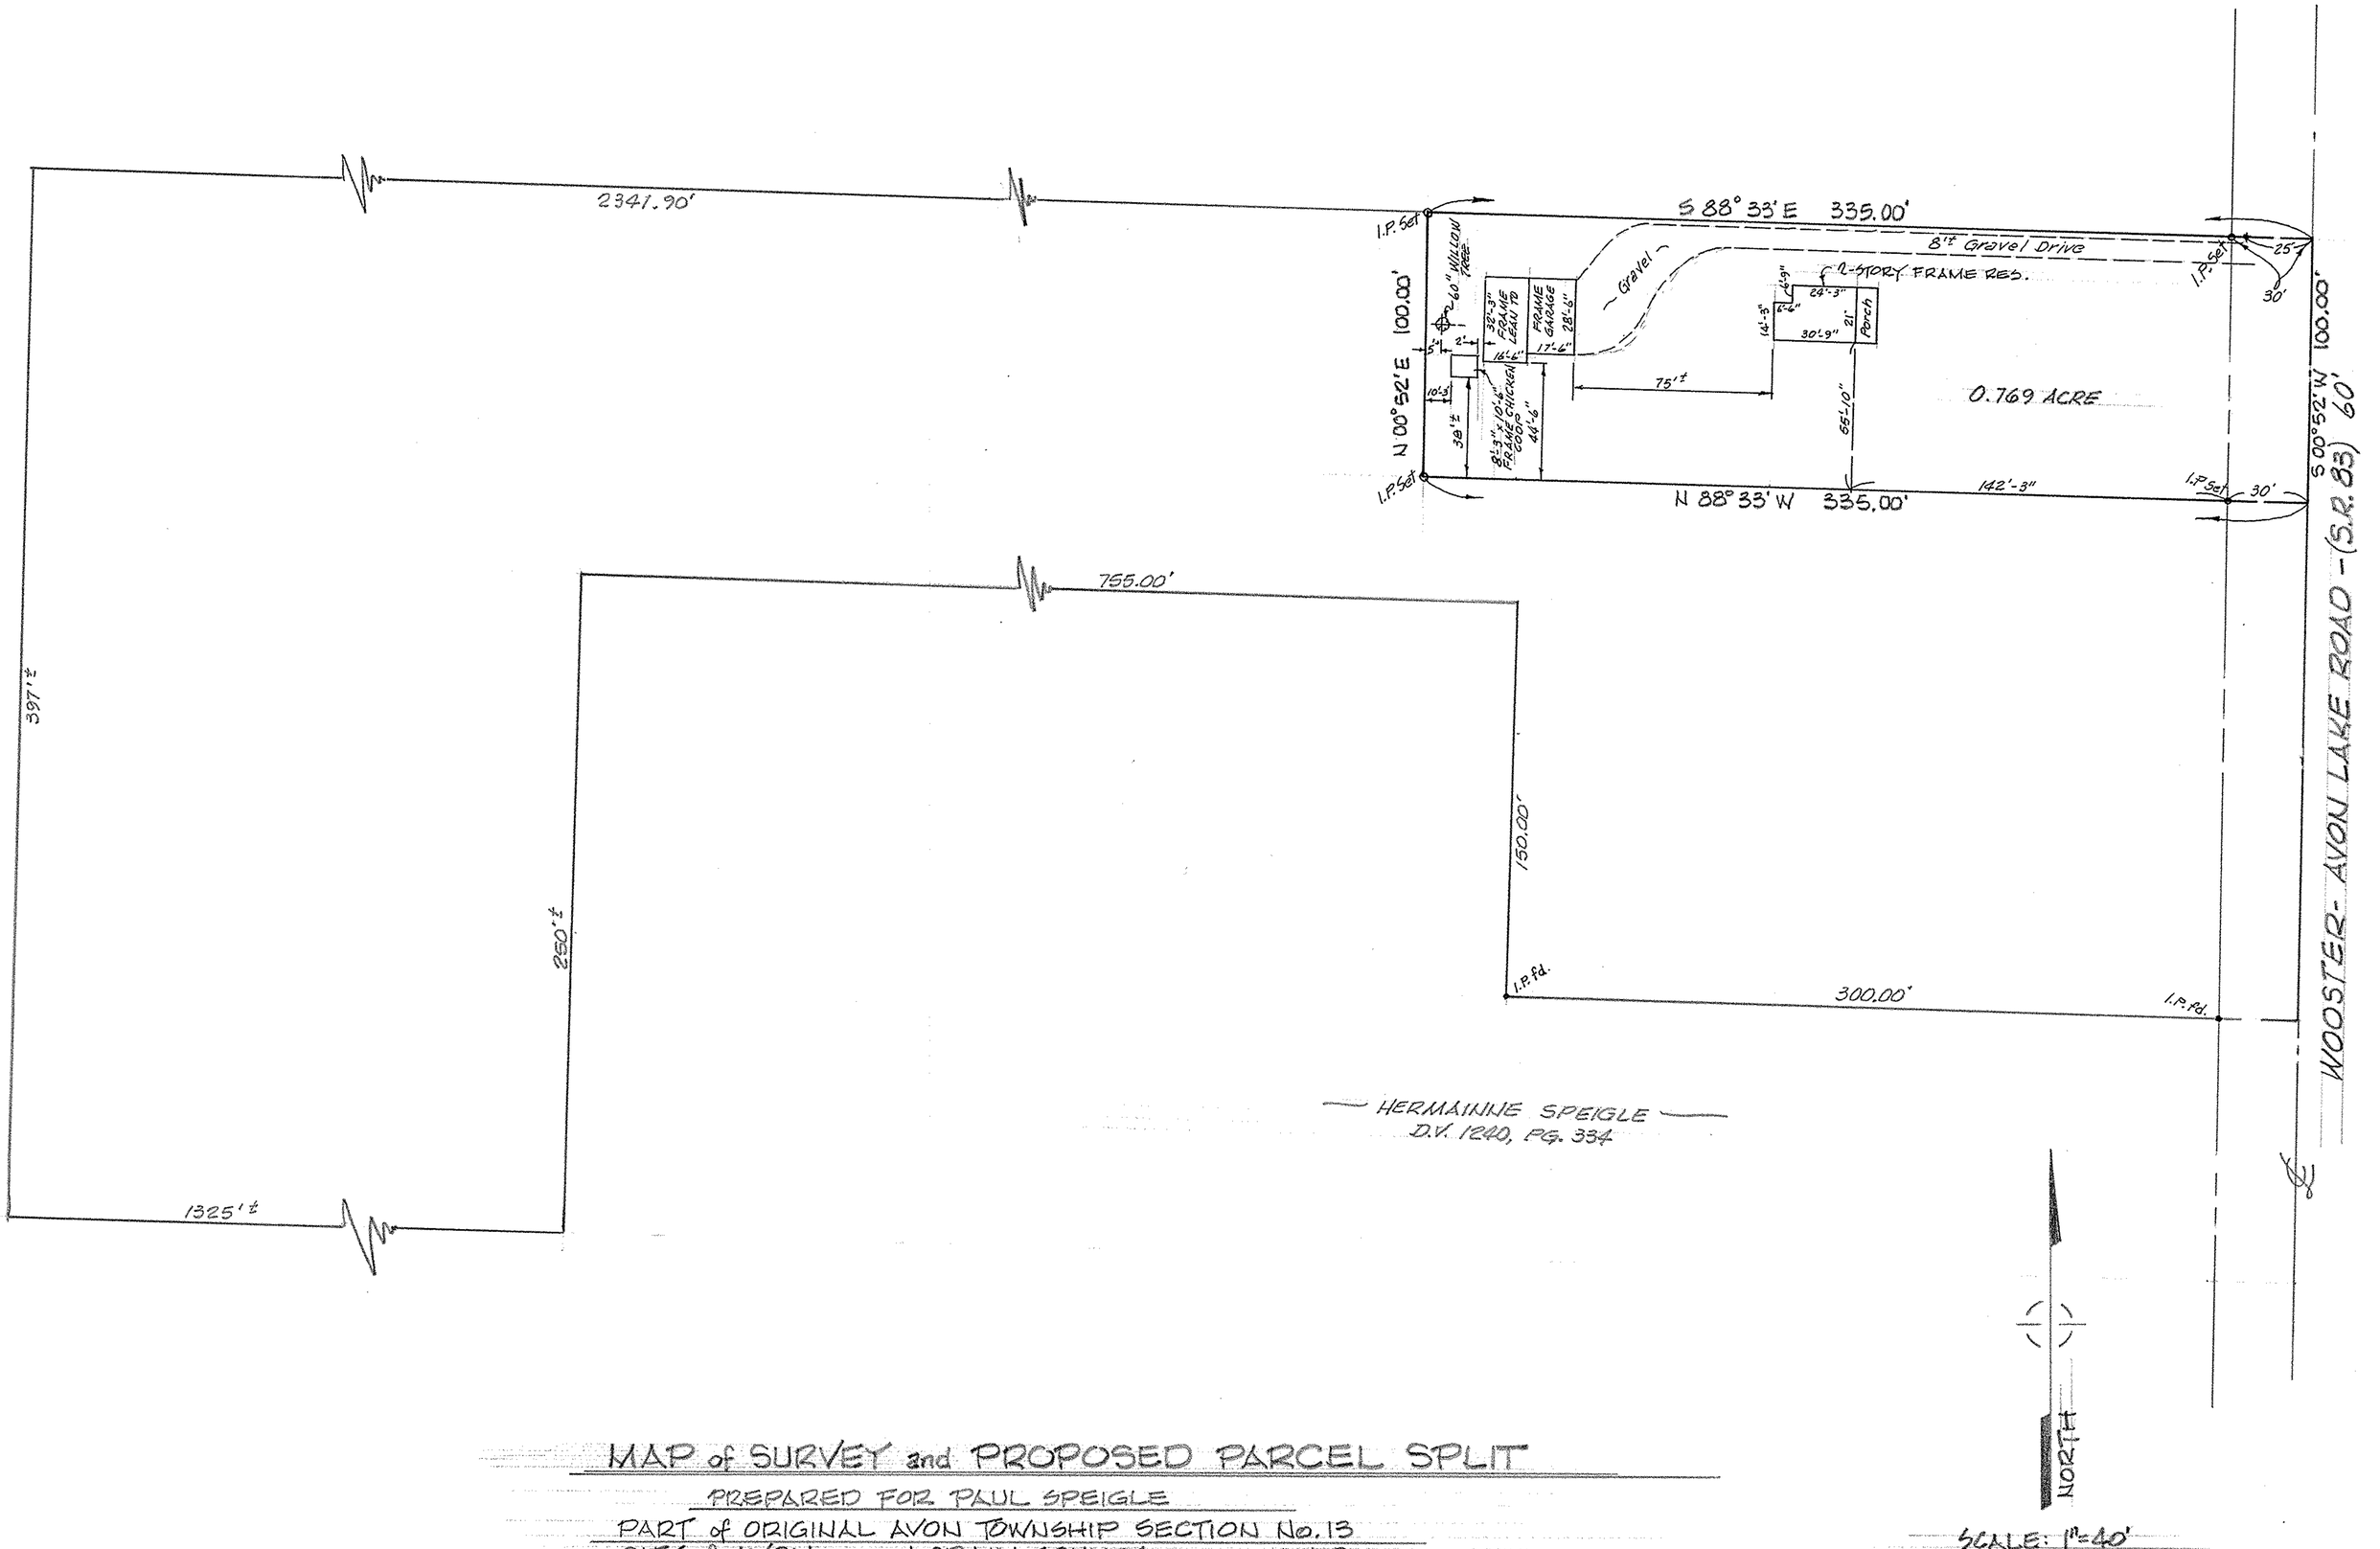

SCALE: 1"=40'

MAP of SURVEY and PROPOSED PARCEL SPLIT

PREPARED FOR PAUL SPEIGLE

PART of ORIGINAL AVON TOWNSHIP SECTION No. 13

CITY of AVON LORAIN COUNTY OHIO

McGLINCHY and ASSOCIATES INC.
PROFESSIONAL ENGINEER and SURVEYORS
110½ MIDDLE AVE. ELYRIA, OHIO
JULY 1981 #816925