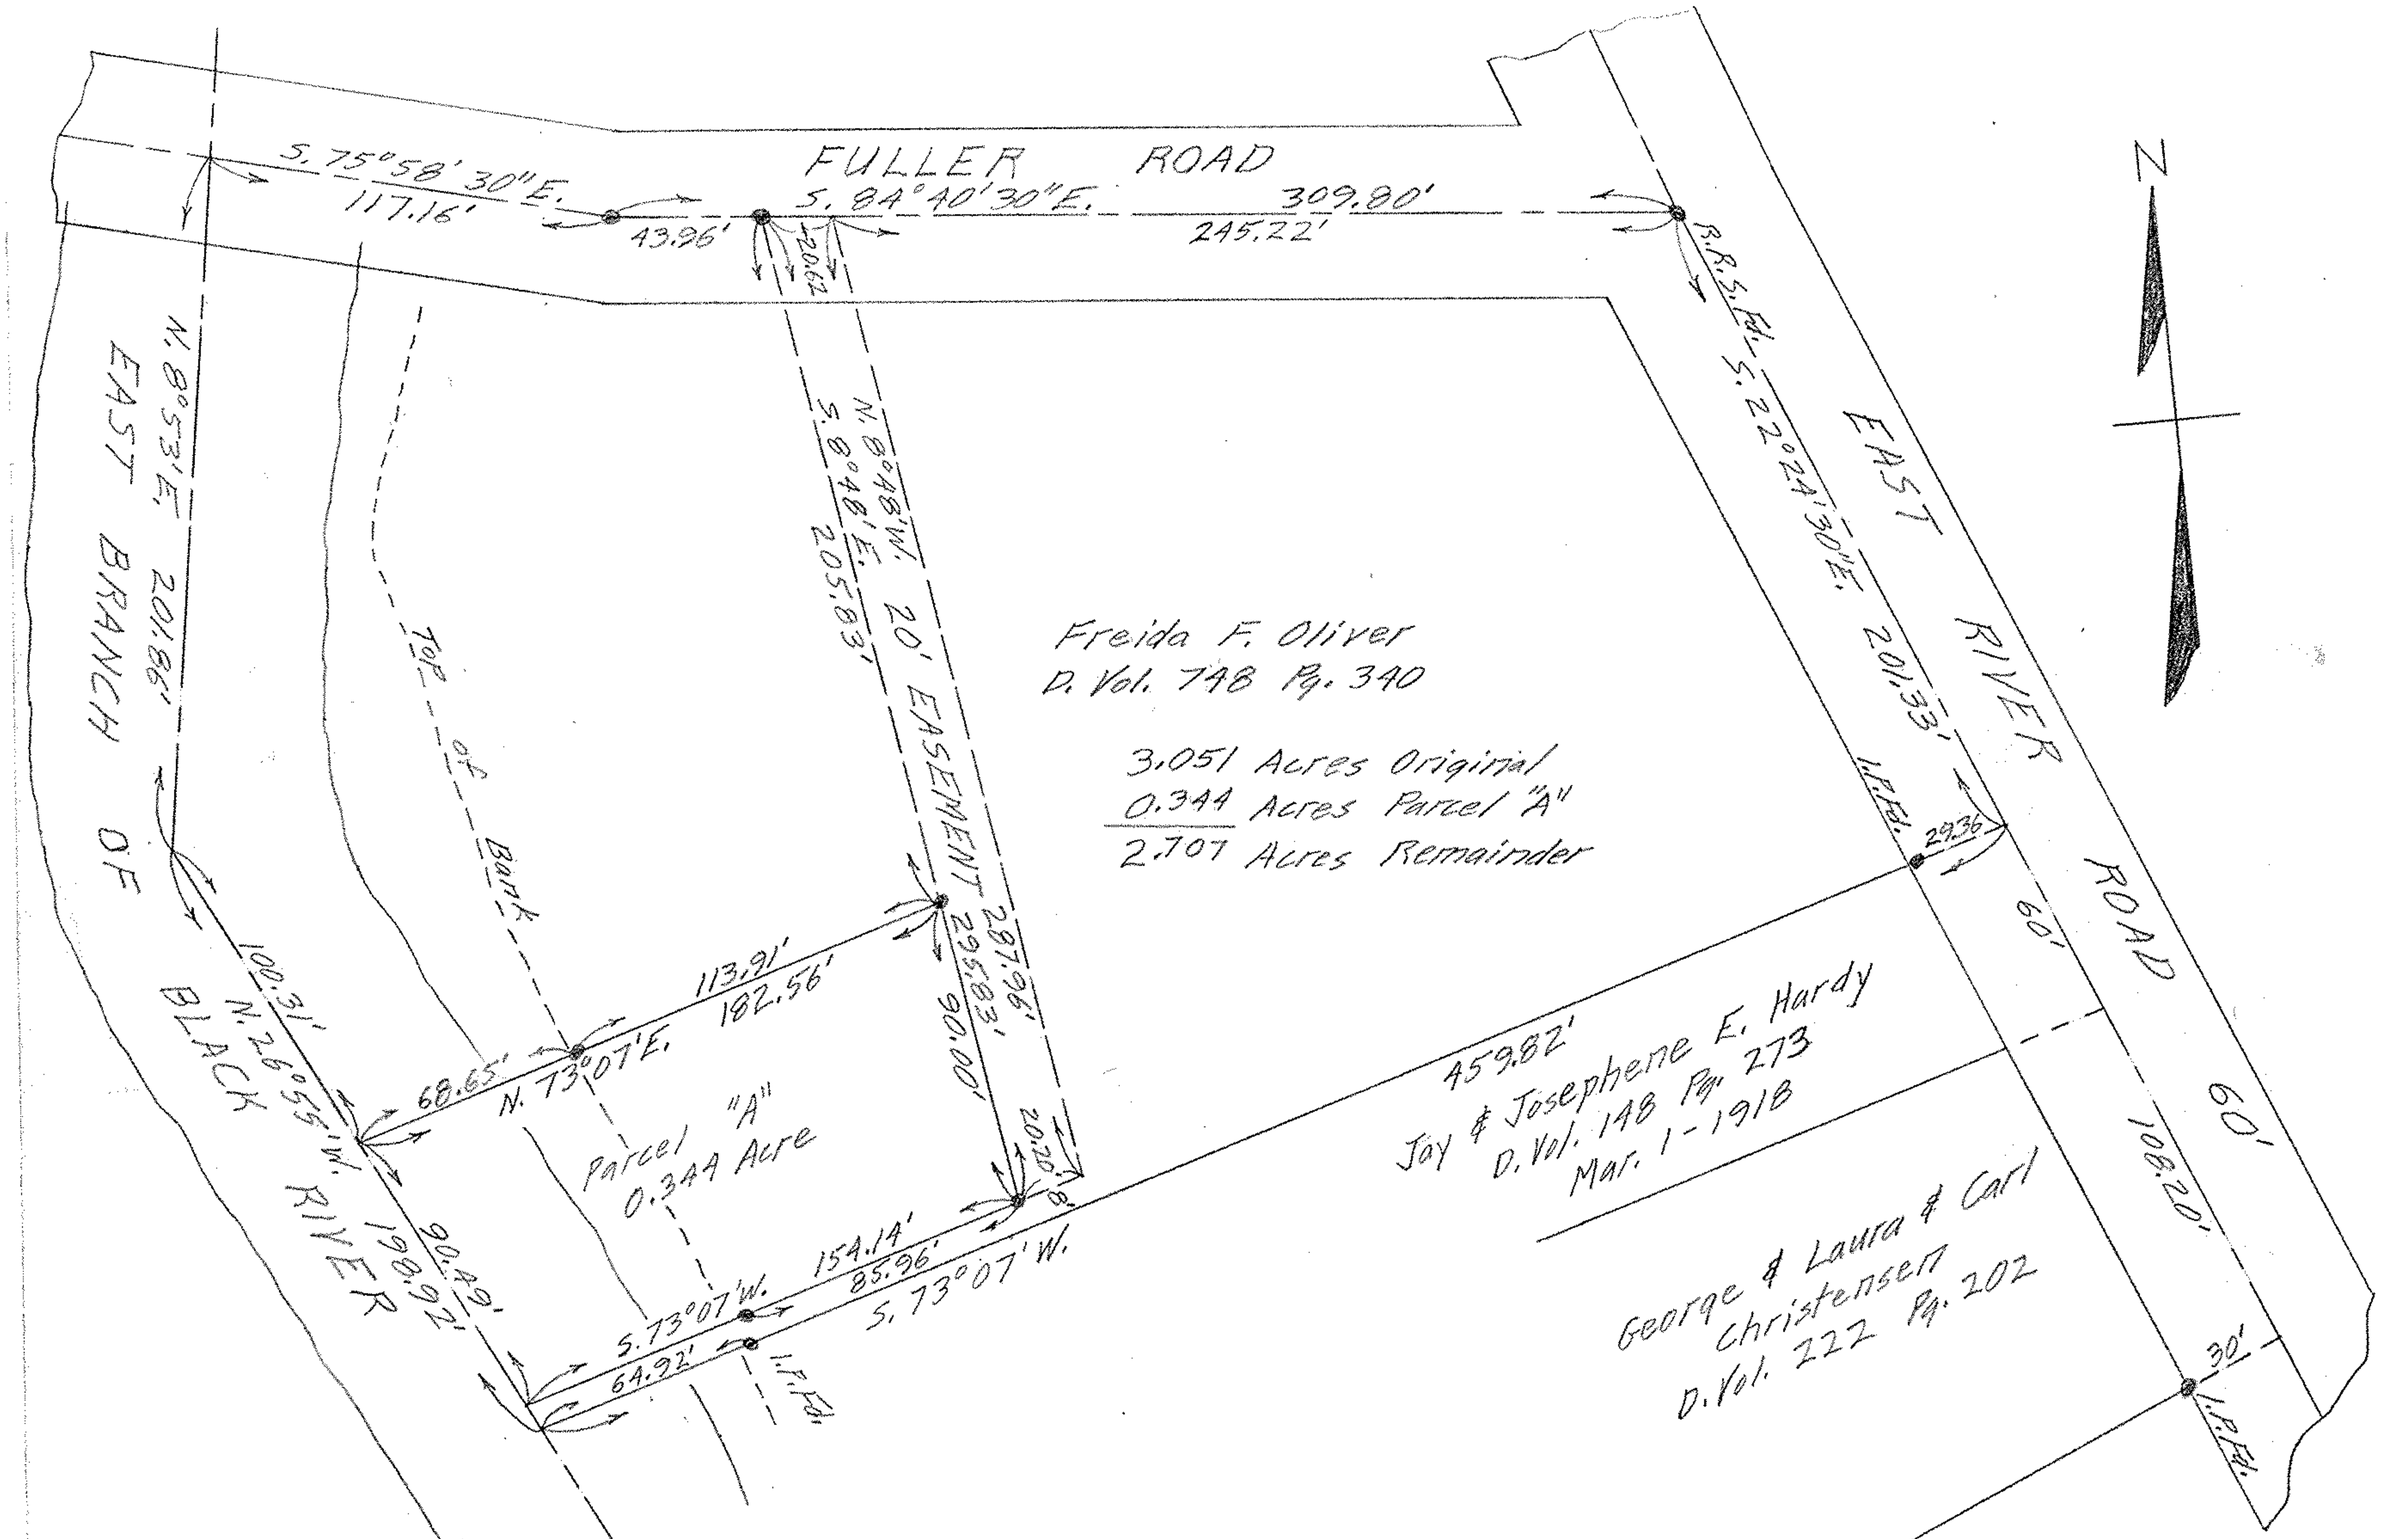

PLAT OF SURVEY FOR WALT RYAN
3.051 ACRES OF LAND OF FREIDA F. OLIVER
AND SEPARATION OF 0.344 ACRE PARCEL
SECTION 4 CARLISLE TOWNSHIP
LORAIN COUNTY OHIO
SCALE: 1" = 50' JULY 18 - 1960
Gary E. Penfound Reg. Surveyor No. 4957

NOTE:
• indicates iron pin set unless otherwise designated.

10-60-004