13-09-008-000-003

# MAP OF SURVEY AND LOT SPLIT

PREPARED FOR

## DALE E. AND KAY M. LAUENER

SITUATED IN THE TOWNSHIP OF CAMDEN, COUNTY OF LORAIN, STATE OF OHIO AND BEING KNOWN AS PART OF ORIGINAL CAMDEN TOWNSHIP LOT 8 TRACT 9. ALSO BEING KNOWN AS PART OF THOSE LANDS DEEDED TO DALE E. AND KAY M. LAUENER IN DEED INSTRUMENT #20040042207 OF LORAIN COUNTY DEED RECORDS.

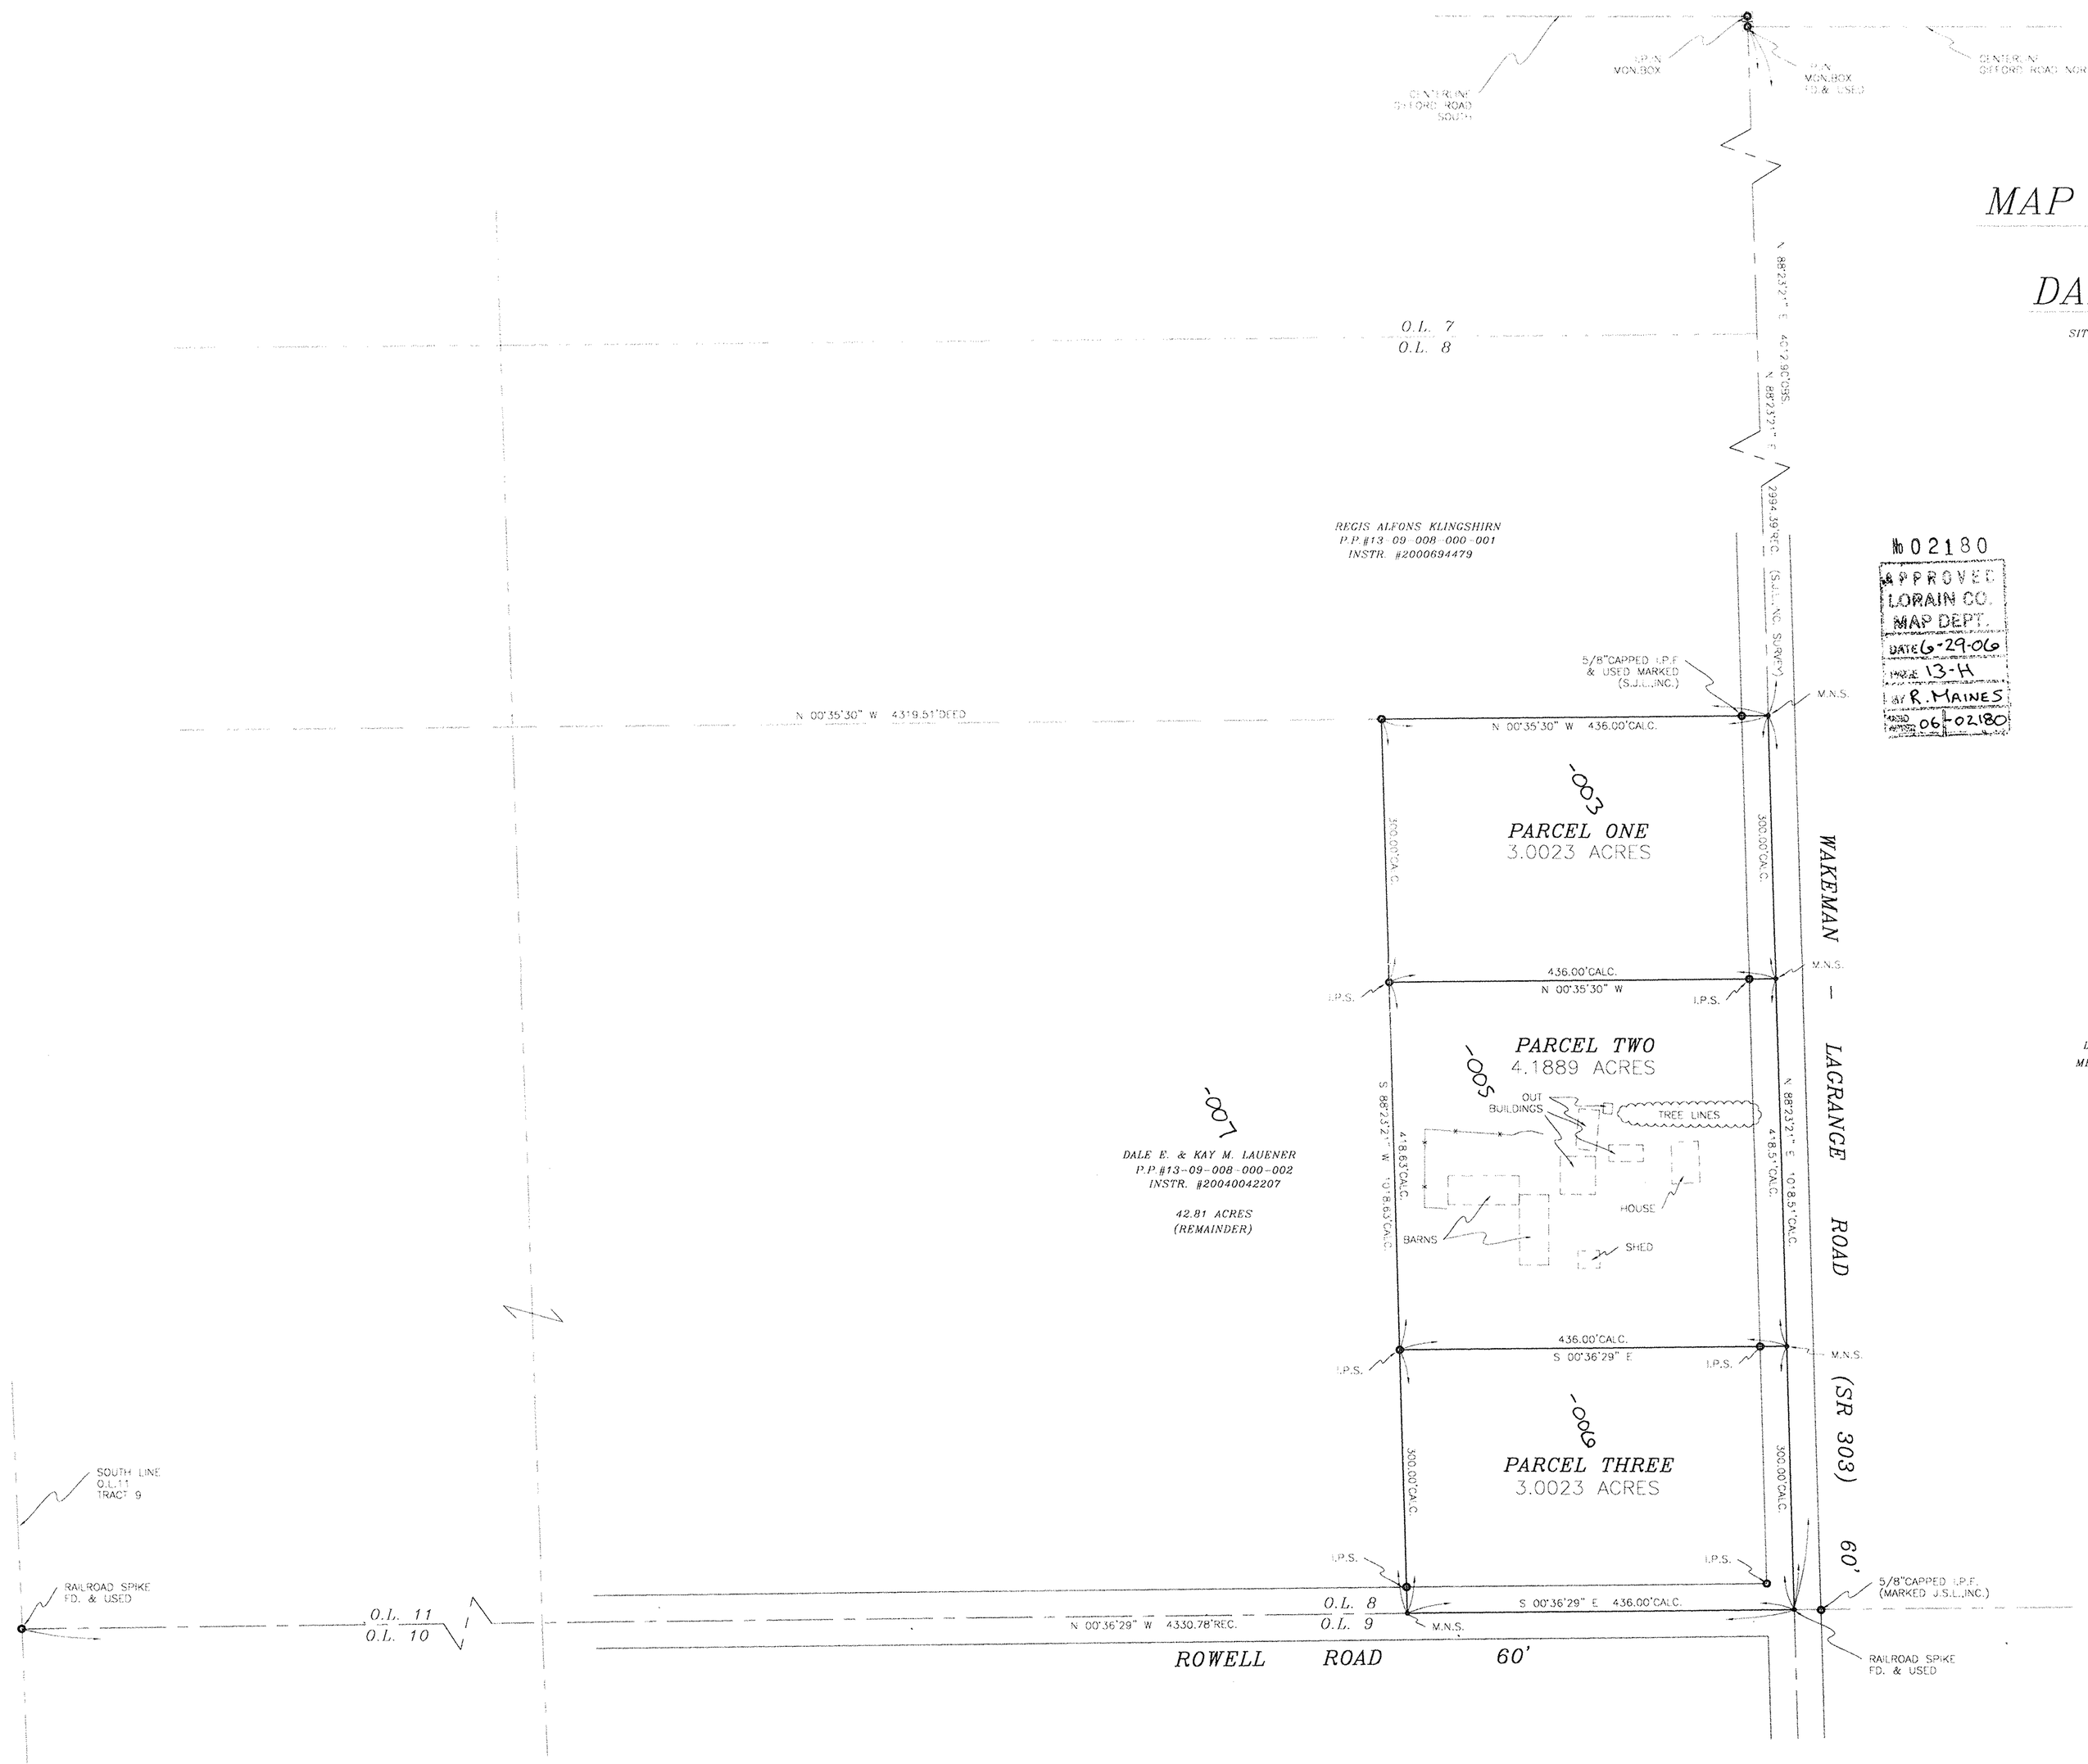


No 02180
APPROVED
LORAIN CO.
MAP DEPT.
DATE 6-29-06
PAGE 13-H
BY R. MAINES
ACCT. NO. 06-02180

0' 100' 200' 300'

SCALE: 1" = 100'

## SURVEYOR'S STATEMENT

DISTANCES ARE EXPRESSED IN FEET AND DECIMAL PARTS THEREOF. BEARING ARE TO AN ASSUMED MERIDIAN AND ARE USED TO INDICATE ANGLES ONLY. PERMANENT MONUMENTS WERE FOUND OR SET AS INDICATED HEREON. —O— I.P.S. INDICATES A 5/8" IRON PIN WITH IDENTIFCATION CAP SET. —•— M.N.S. INDICATES A MAGNETIC NAIL SET. ALL OF WHICH I DECLARE TO BE CORRECT TO THE BEST OF MY ABILITY AND BELIEF.

THOMAS M. SNEZEK, R.L.S. #7051

5-26-06
DATE

STATE OF OHIO
THOMAS M. SNEZEK
S-7051
SURVEYOR

PREPARED BY:

SNEZEK & ASSOCIATES, L.L.C.

PROFESSIONAL SURVEYORS (216)671-4902
3496 COLLETTA LANE CLEVELAND, OH. 44111

PROJECT #0514 5/21/06