04-00-006-105-036, 037

SURVEY

OF

51.7693 ACRES

ON

LAKE, MILLER & WALKER ROADS

PART OF

ORIGINAL AVON TOWNSHIP LOT NO. 6

IN THE CITY OF

AVON LAKE

LORAIN COUNTY, OHIO

FOR

216 MILLER ROAD LLC

BY

THE HENRY G. REITZ ENGINEERING COMPANY
4214 ROCKY RIVER DR. CLEVELAND OH 44135
PH (216) 251-3033 – FAX (216) 251-5149

BY: VICE PRESIDENT

JAMES T. SAYLER, REG. SURVEYOR #S-7425

SCALE: 1"=80' MAY, 2006

STATE OF OHIO
JAMES T. SAYLER
S-7425
REGISTERED
PROFESSIONAL SURVEYOR

BASED ON MILLER RD BEARING N2°18'37"E
(FROM 216 MILLER RD LLC DEED
SURVEY BY KS ASSOC. 12/04)

N

GRAPHIC SCALE
0 40 80 120 160
SCALE: 1" = 80'

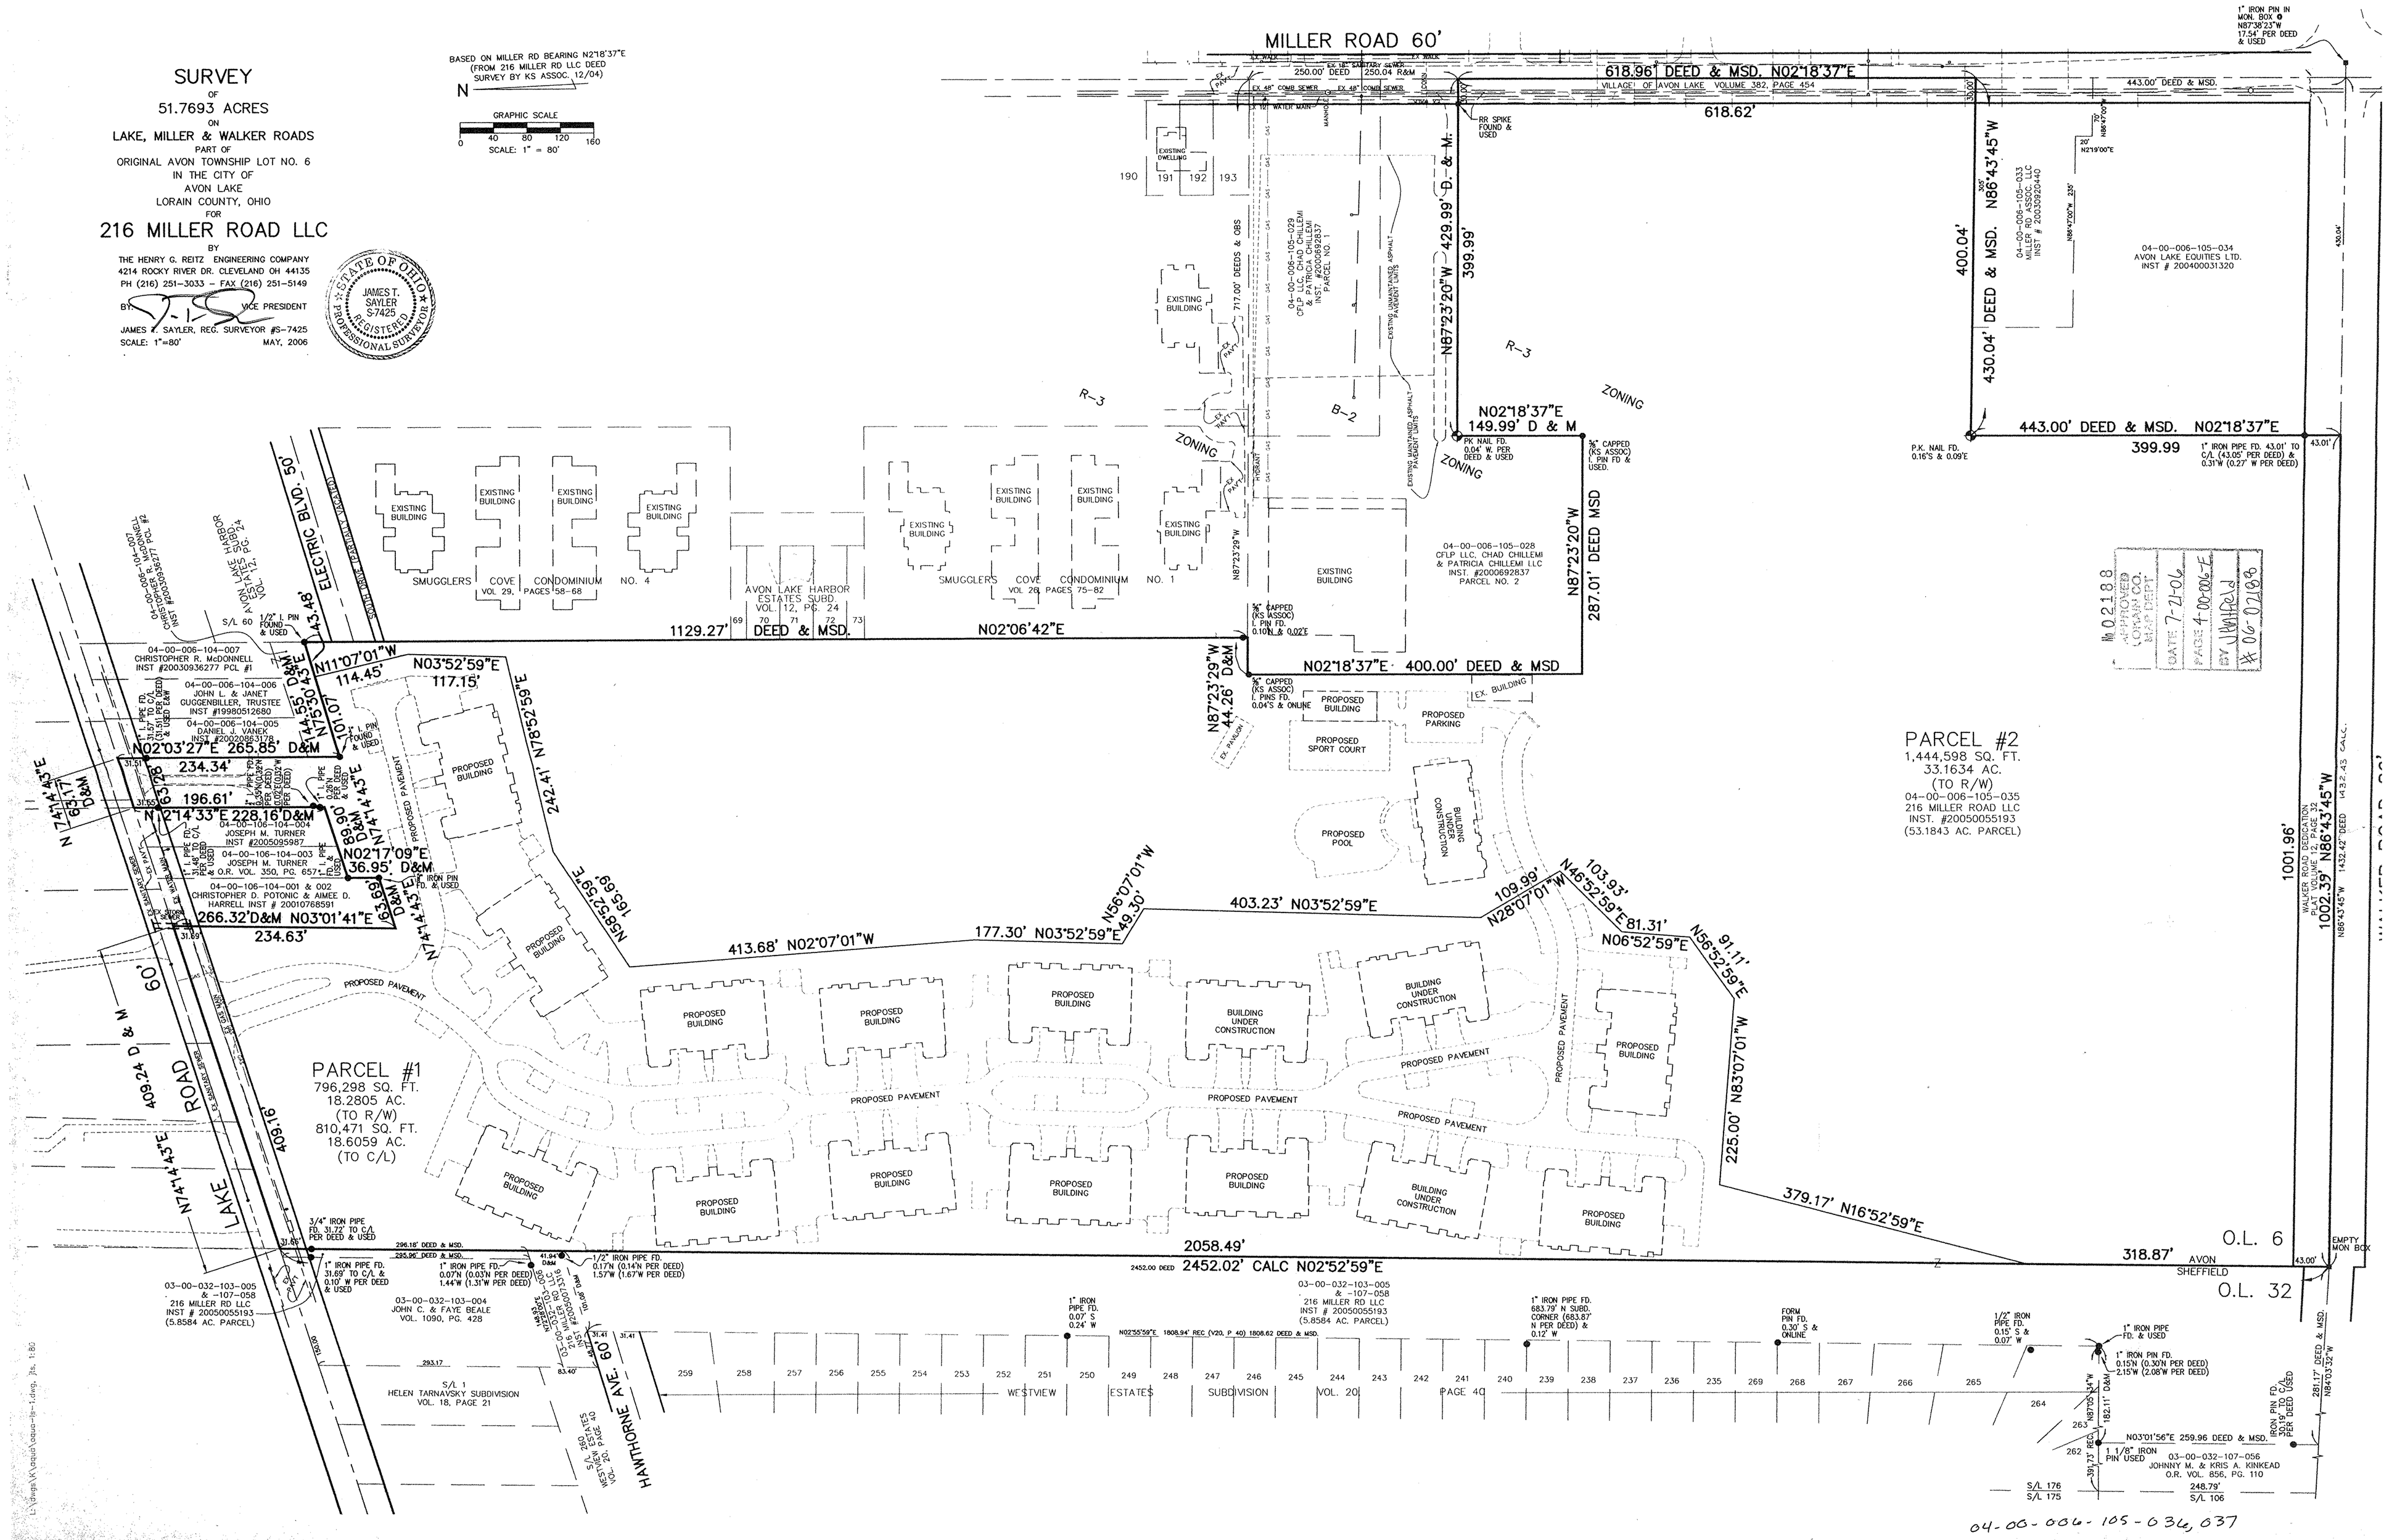

04-00-006-105-036, 037