Plat of Survey
for
Lawrence & Eileen Faulkner
Village of Sheffield

Sheffield Twp.
Lorain Co.

O.L. 12
Ohio

Carlson Surveys

November 2005

No 02166

DATE 6-13-06
PAR 3-00-012-B
BY JHHaffield
#06-0266 unmonumented

This Deed approved by the Sheffield Village Planning Commission as an of Chapter 711 of the Codified Ordinances revised Code.

SHEFFIELD VILLAGE

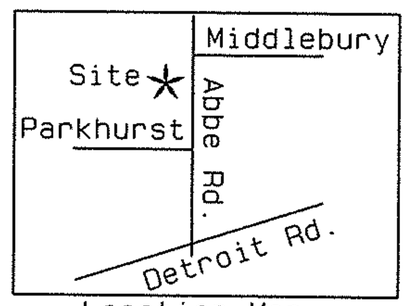

Location Map
No Scale

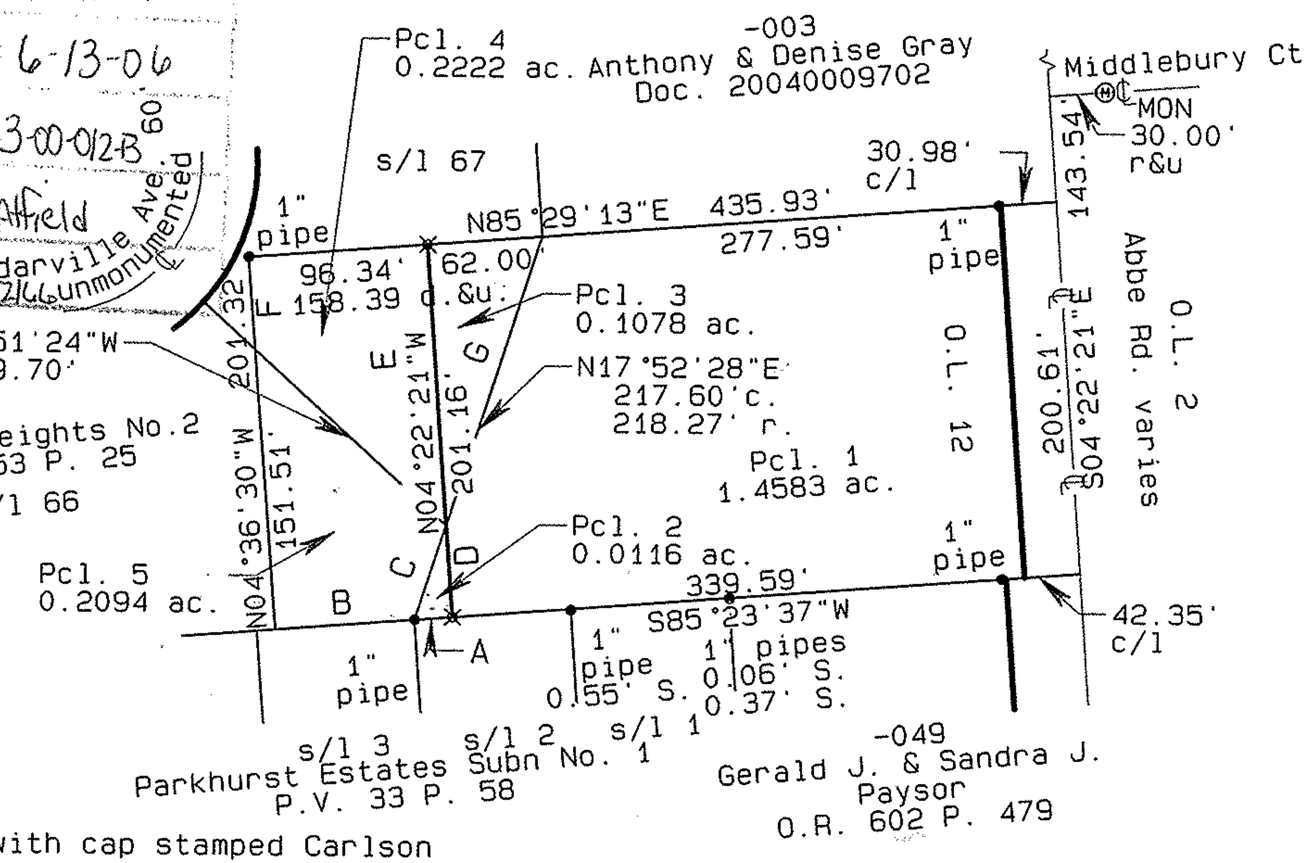

Course
A = S 85 deg 23' 37" W 20.38'
B = S 85 deg 23' 37" W 75.13'
C= S 17 deg 52' 28" W 53.84'
D= N 04 deg 22' 21" W 49.75'
E = N 04 deg 22' 21" W 151.41'
F = N 04 deg 36' 30" W 49.81'
G = S 17 deg 52' 28" W 163.75'

STATE OF OHIO
RICHARD D. CARLSON
7496
REGISTERED SURVEYOR

Original seal in red ink.

⊠ IPS= Iron Pin Set 5/8" re-bar with cap stamped Carlson
• IPF= Iron Pin Found as noted
Ⓜ MON= Monument Box w/ iron pin
r&u= record & used
c.= calculated

Rev. 5-15-06 City Engineer comments

Job # 301-07RC1

SHEFFIELD VILLAGE OFFICIAL SEAL OHIO

Dimensions shown on this plat are expressed in feet and decimal parts thereof. All bearings are to an assumed meridian and used to indicate angles only. Permanent monuments were found or set at all points indicated hereon, all of which I certify to be correct.

Richard D. Carlson P.S 5-15-06

Richard D. Carlson Registered Ohio Surveyor Number 7496

GRAPHIC SCALE 1"=100'

0 100 200 300